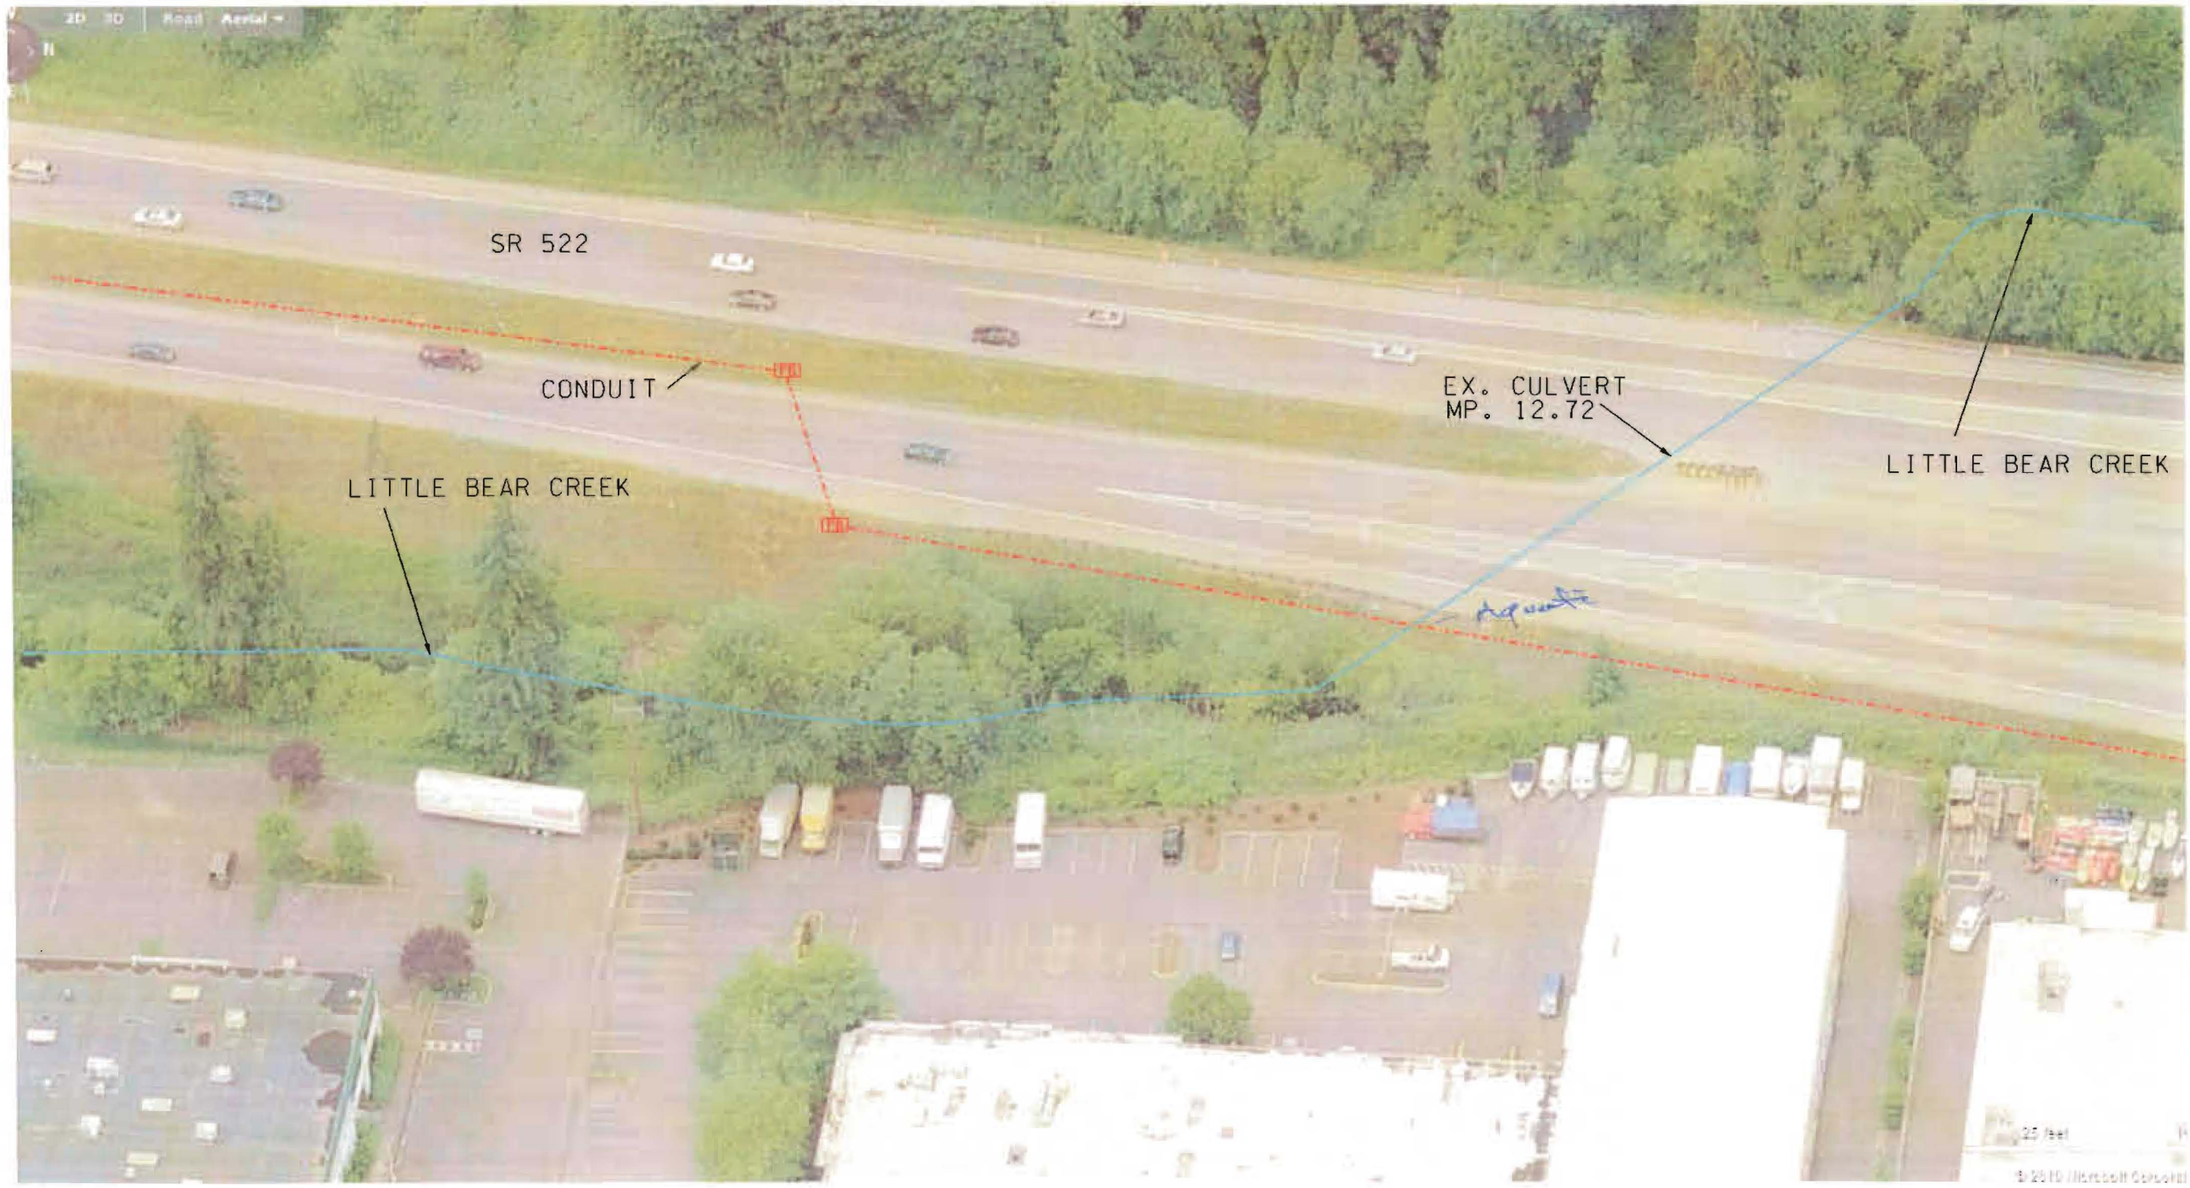

FILE NAME	S:\414126\SCDI\ghadeer\SR 522 SR 405 TO SR 9\SR 522 MP 12-7.DGN								PLOT3
TIME	12:55:42 PM			REGION NO.	STATE	FED.AID PROJ.NO.		Washington State Department of Transportation	SR 522 SR 202 TO SR 9
DATE	6/10/2010			10	WASH				
PLOTTED BY	mostagh			JOB NUMBER					
DESIGNED BY									SHEET
ENTERED BY									
CHECKED BY				CONTRACT NO.		LOCATION NO.			OF
PROJ. ENGR.									
REGIONAL ADM.		REVISION	DATE	BY			P.E. STAMP BOX DATE	P.E. STAMP BOX DATE	SHEETS

Ex 7 - Page 1 of 1