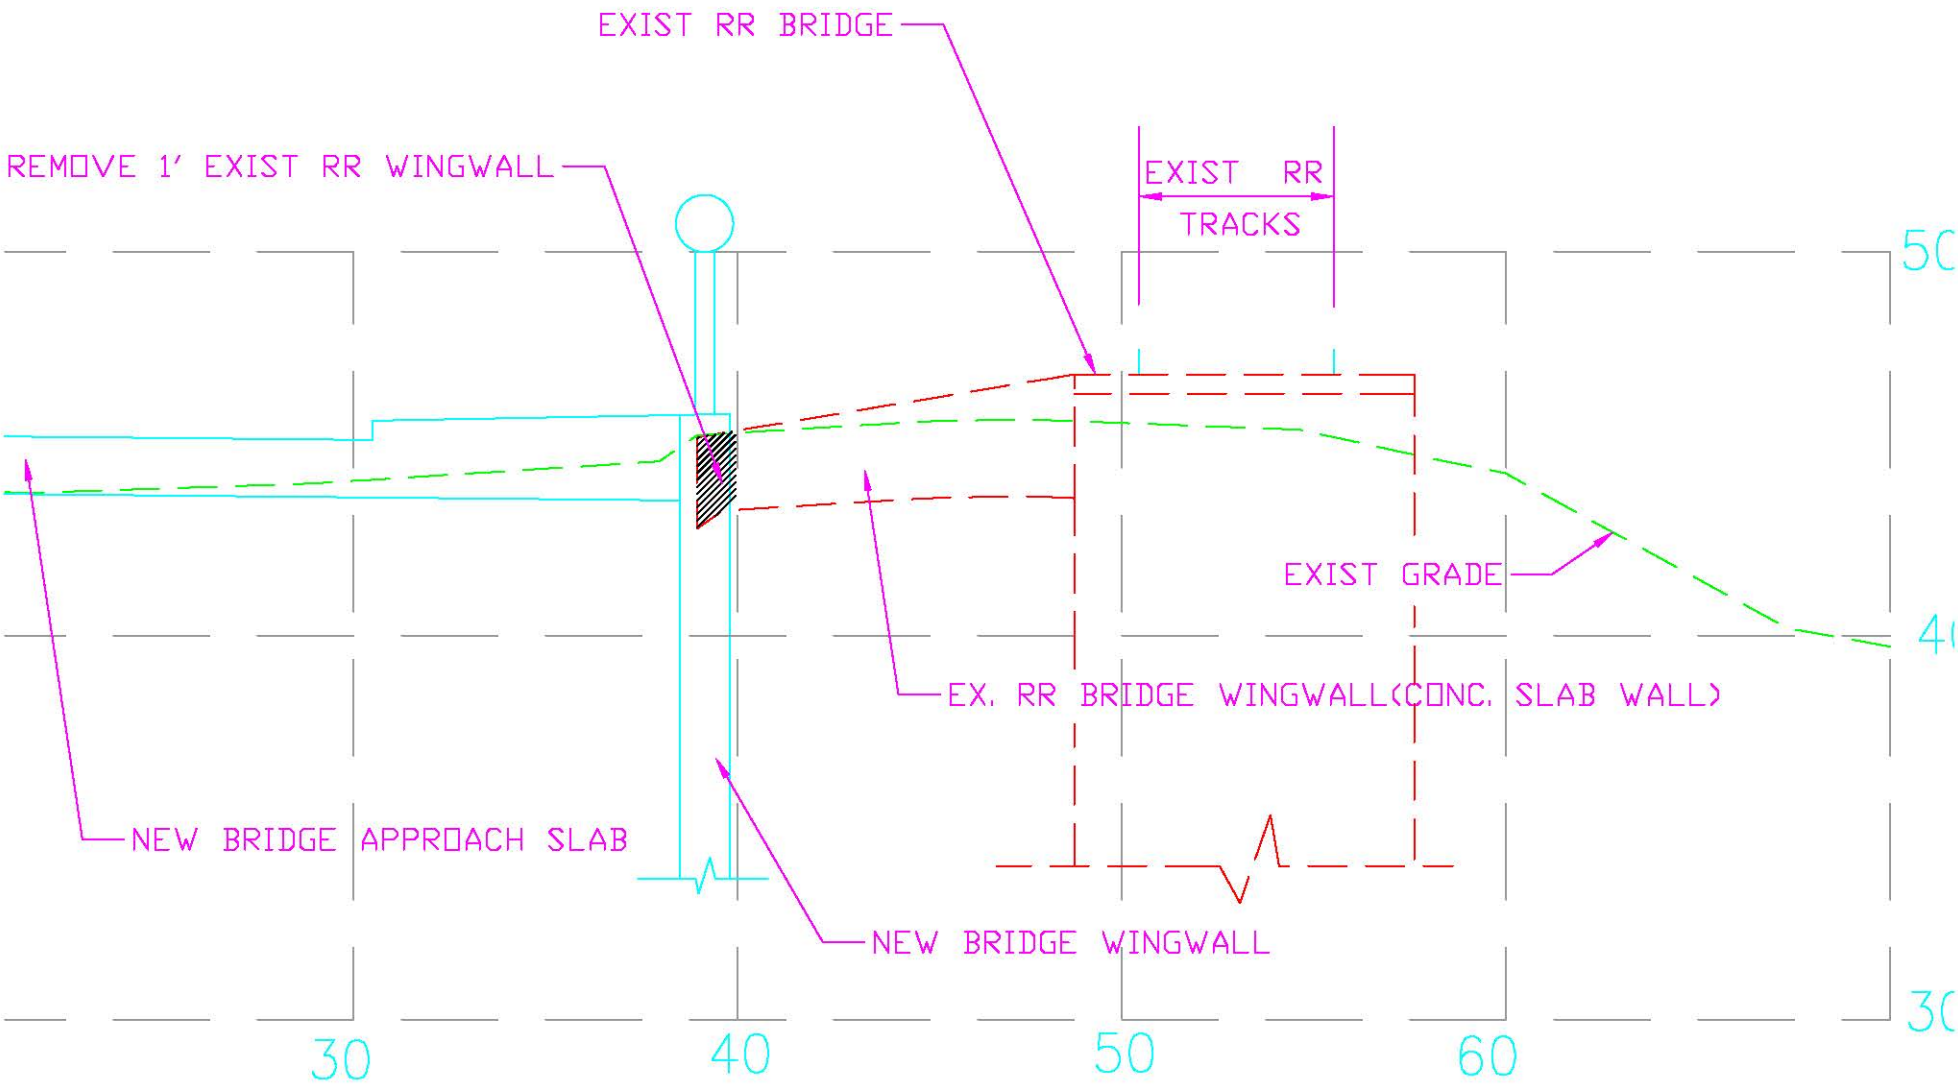
EXIST RR BRIDGE
REMOVE 1' EXIST RR WINGWALL
EXIST RR
TRACKS
EXIST GRADE
EX. RR BRIDGE WINGWALL(CONC. SLAB WALL)
NEW BRIDGE APPROACH SLAB
NEW BRIDGE WINGWALL
30
40
50
60

Existing Railroad Trestle Retaining Wall