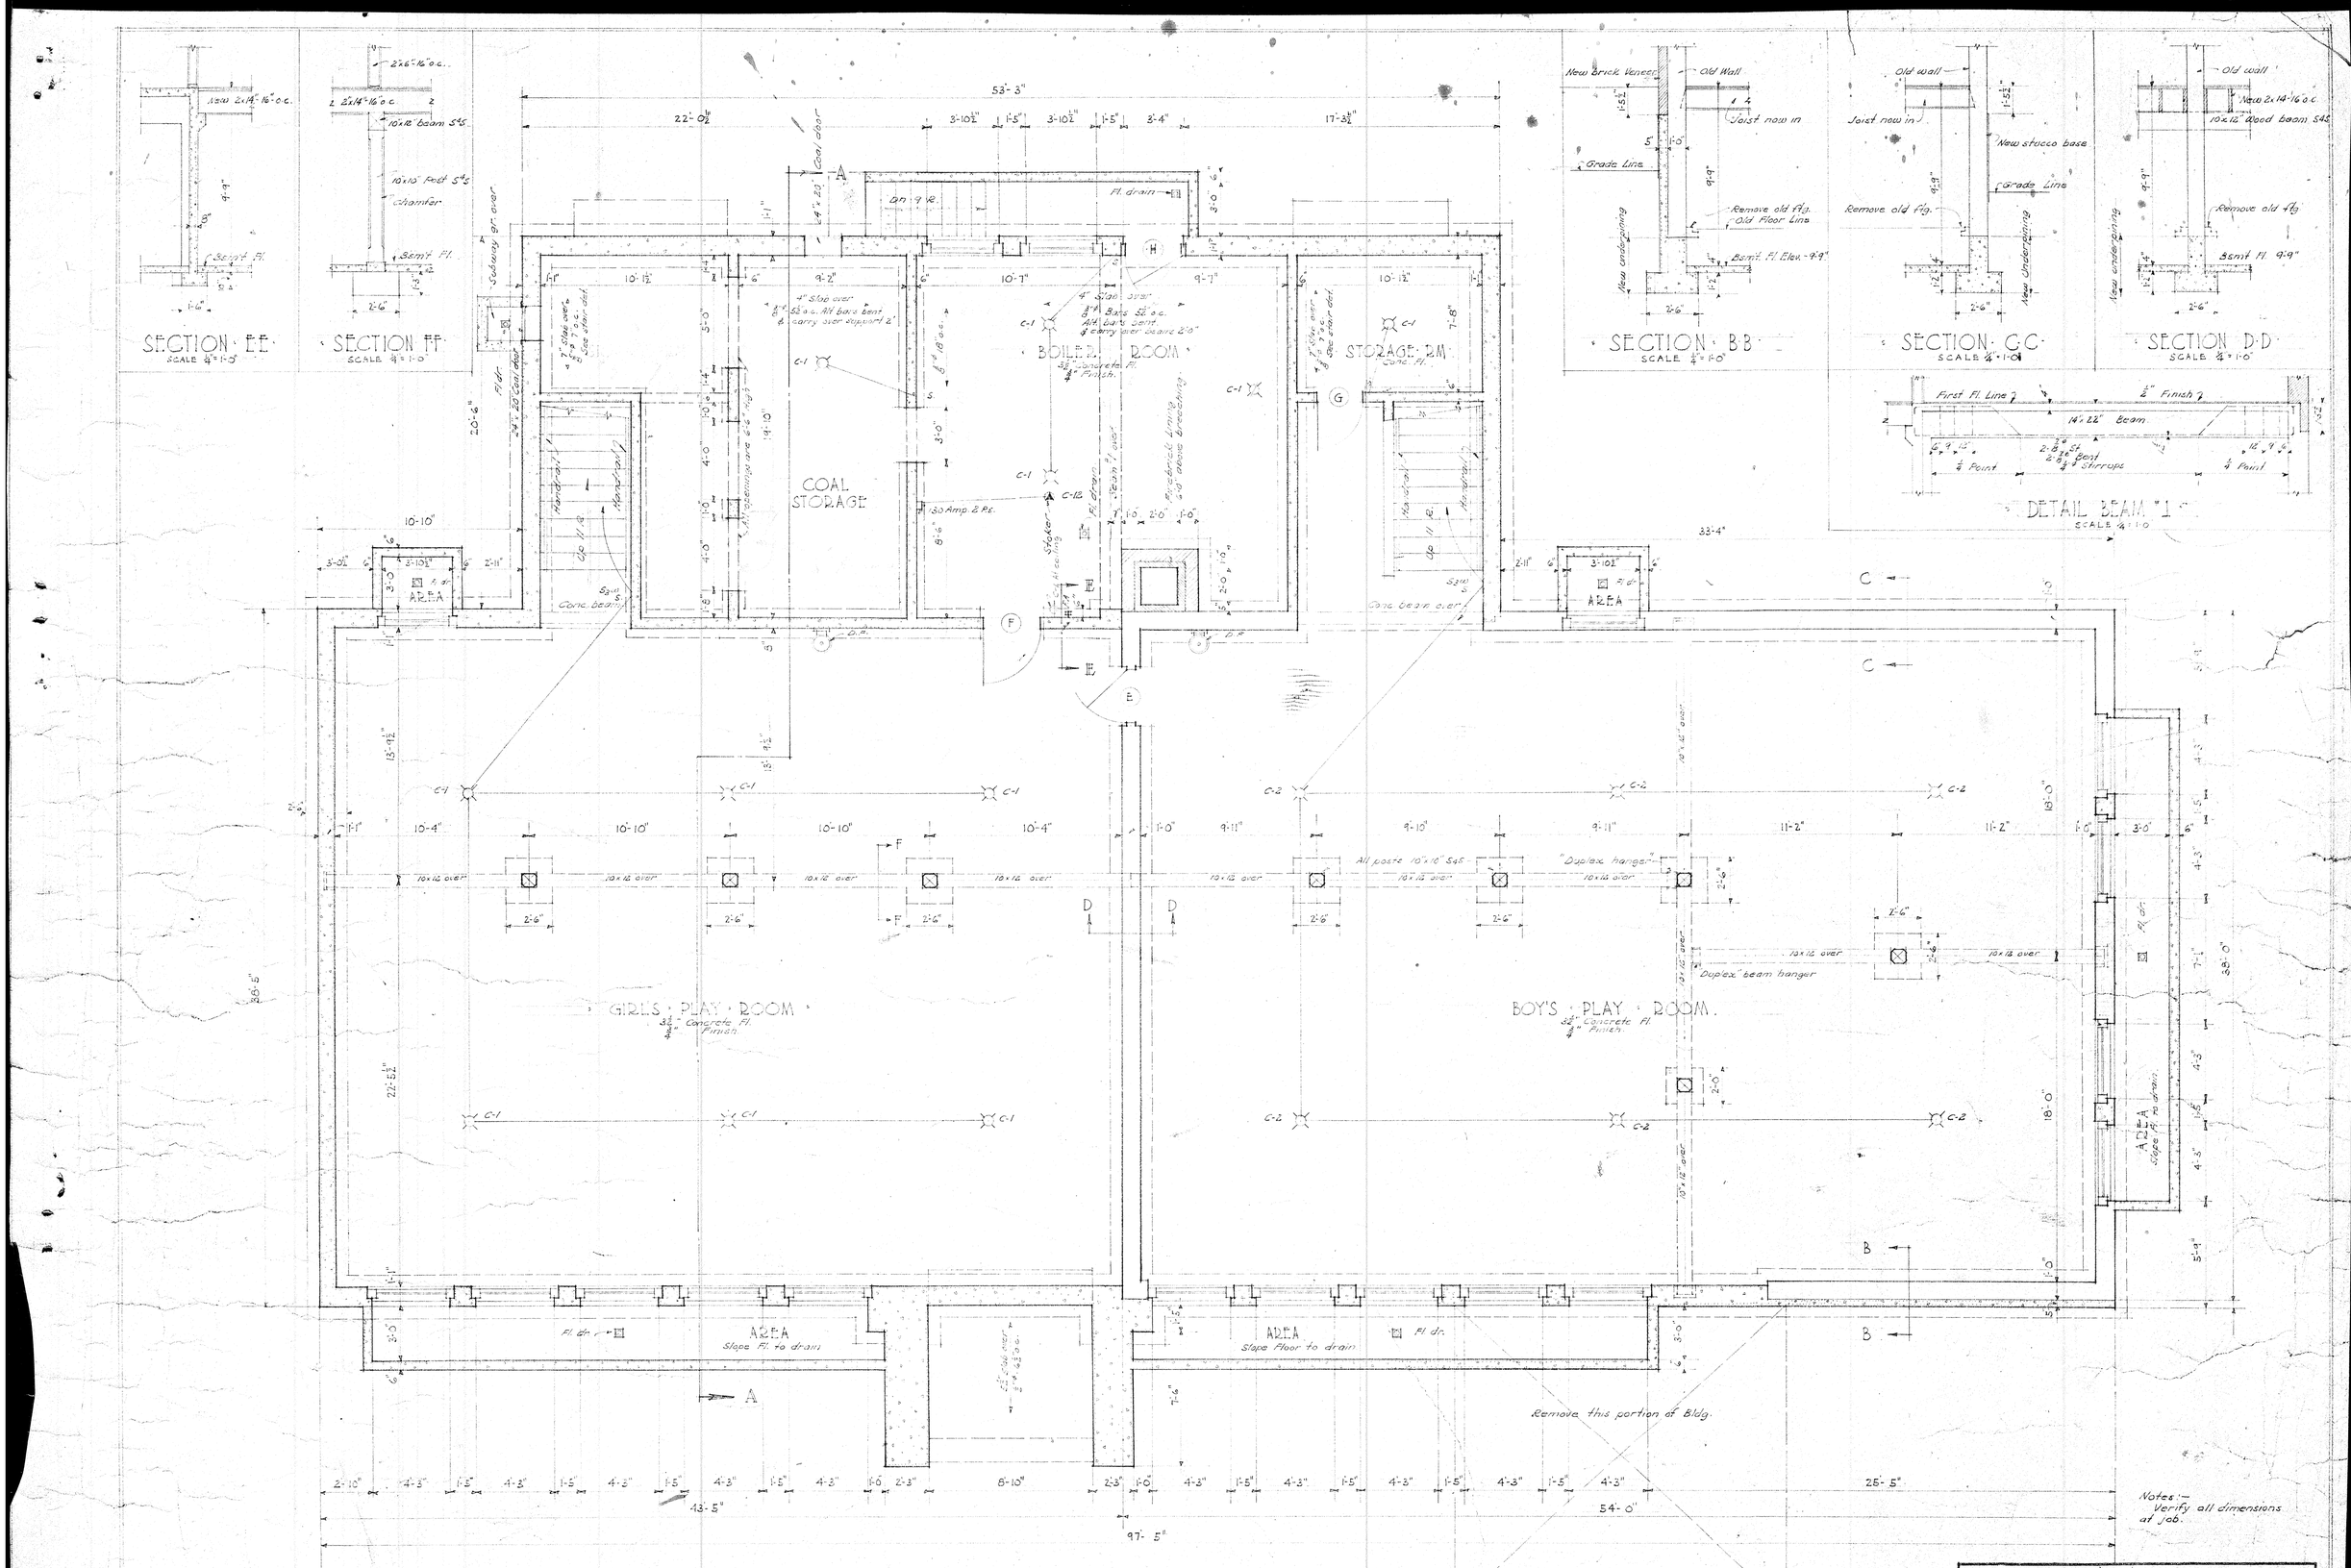
SECTION E-E
SCALE 1/4"=1'-0"
SECTION F-F
SCALE 1/4"=1'-0"
SECTION B-B
SCALE 1/4"=1'-0"
SECTION C-C
SCALE 1/4"=1'-0"
SECTION D-D
SCALE 1/4"=1'-0"
DETAIL BEAM "I"
SCALE 1/4"=1'-0"
BOILER ROOM
STORAGE RM.
COAL STORAGE
AREA
GIRLS' PLAY ROOM
BOY'S PLAY ROOM
Remove this portion of Bldg.
Notes:- Verify all dimensions at job.
BASEMENT & FOUNDATION PLAN
SCALE 1/4"=1'-0"
ALTERATIONS & ADDITION TO SCHOOL
SCHOOL DISTRICT No 213 KING COUNTY
WOODINVILLE, WASHINGTON
DATE
REVISED
DRAWN L.E.M.
CHECKED
FRED B. STEPHEN
ARCHITECT
2108 SMITH TOWER SEATTLE, WASH.
JOB No.
SHEET No. 1
W.P.A. PROJECT No. 1746
REGISTERED ARCHITECT
State of Washington