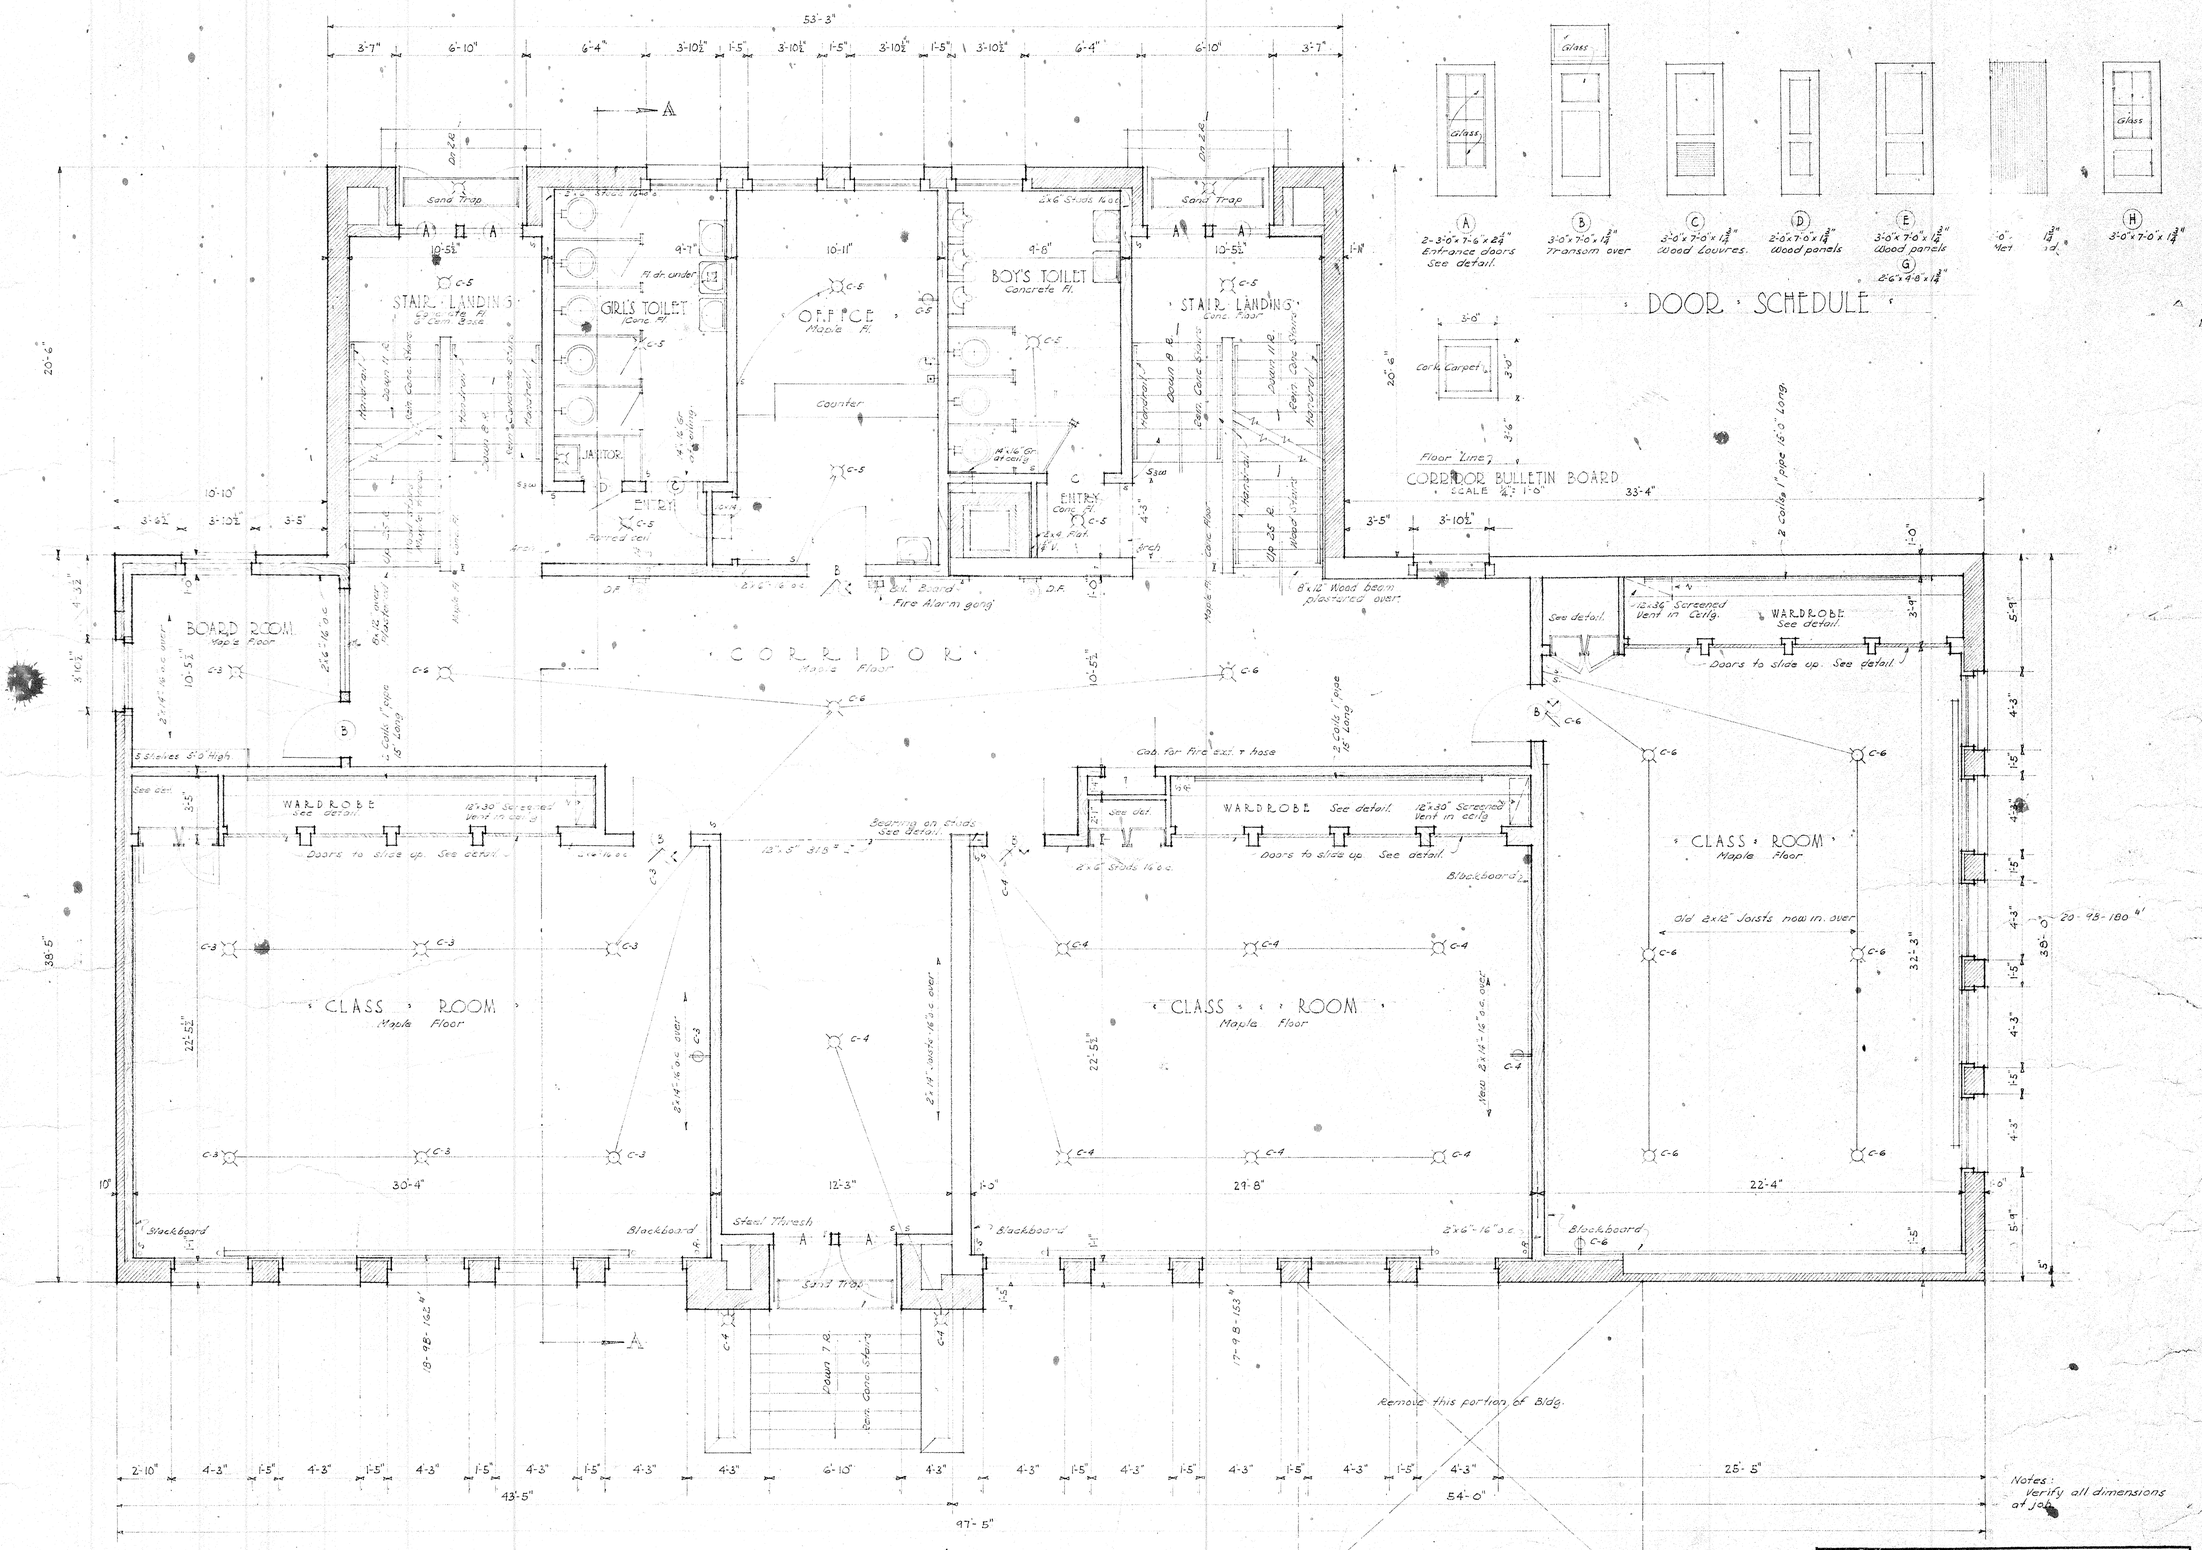

NOTES :-
Verify all dimensions at job
All stud partitions are 2x4-16" o.c. unless noted otherwise.

FIRST FLOOR PLAN
SCALE ¼" = 1'-0"

ALTERATIONS & ADDITION TO SCHOOL
SCHOOL DISTRICT No. 213 KING COUNTY
WOODINVILLE, WASHINGTON

DATE	FRED B. STEPHEN ARCHITECT 2108 SMITH TOWER SEATTLE, WASH.	JOB No. 36-2
REVISED		SHEET No. 2
DRAWN L.E.M.		W.P.A. PROJECT No. 1796
CHECKED		

REGISTERED ARCHITECT State of Washington