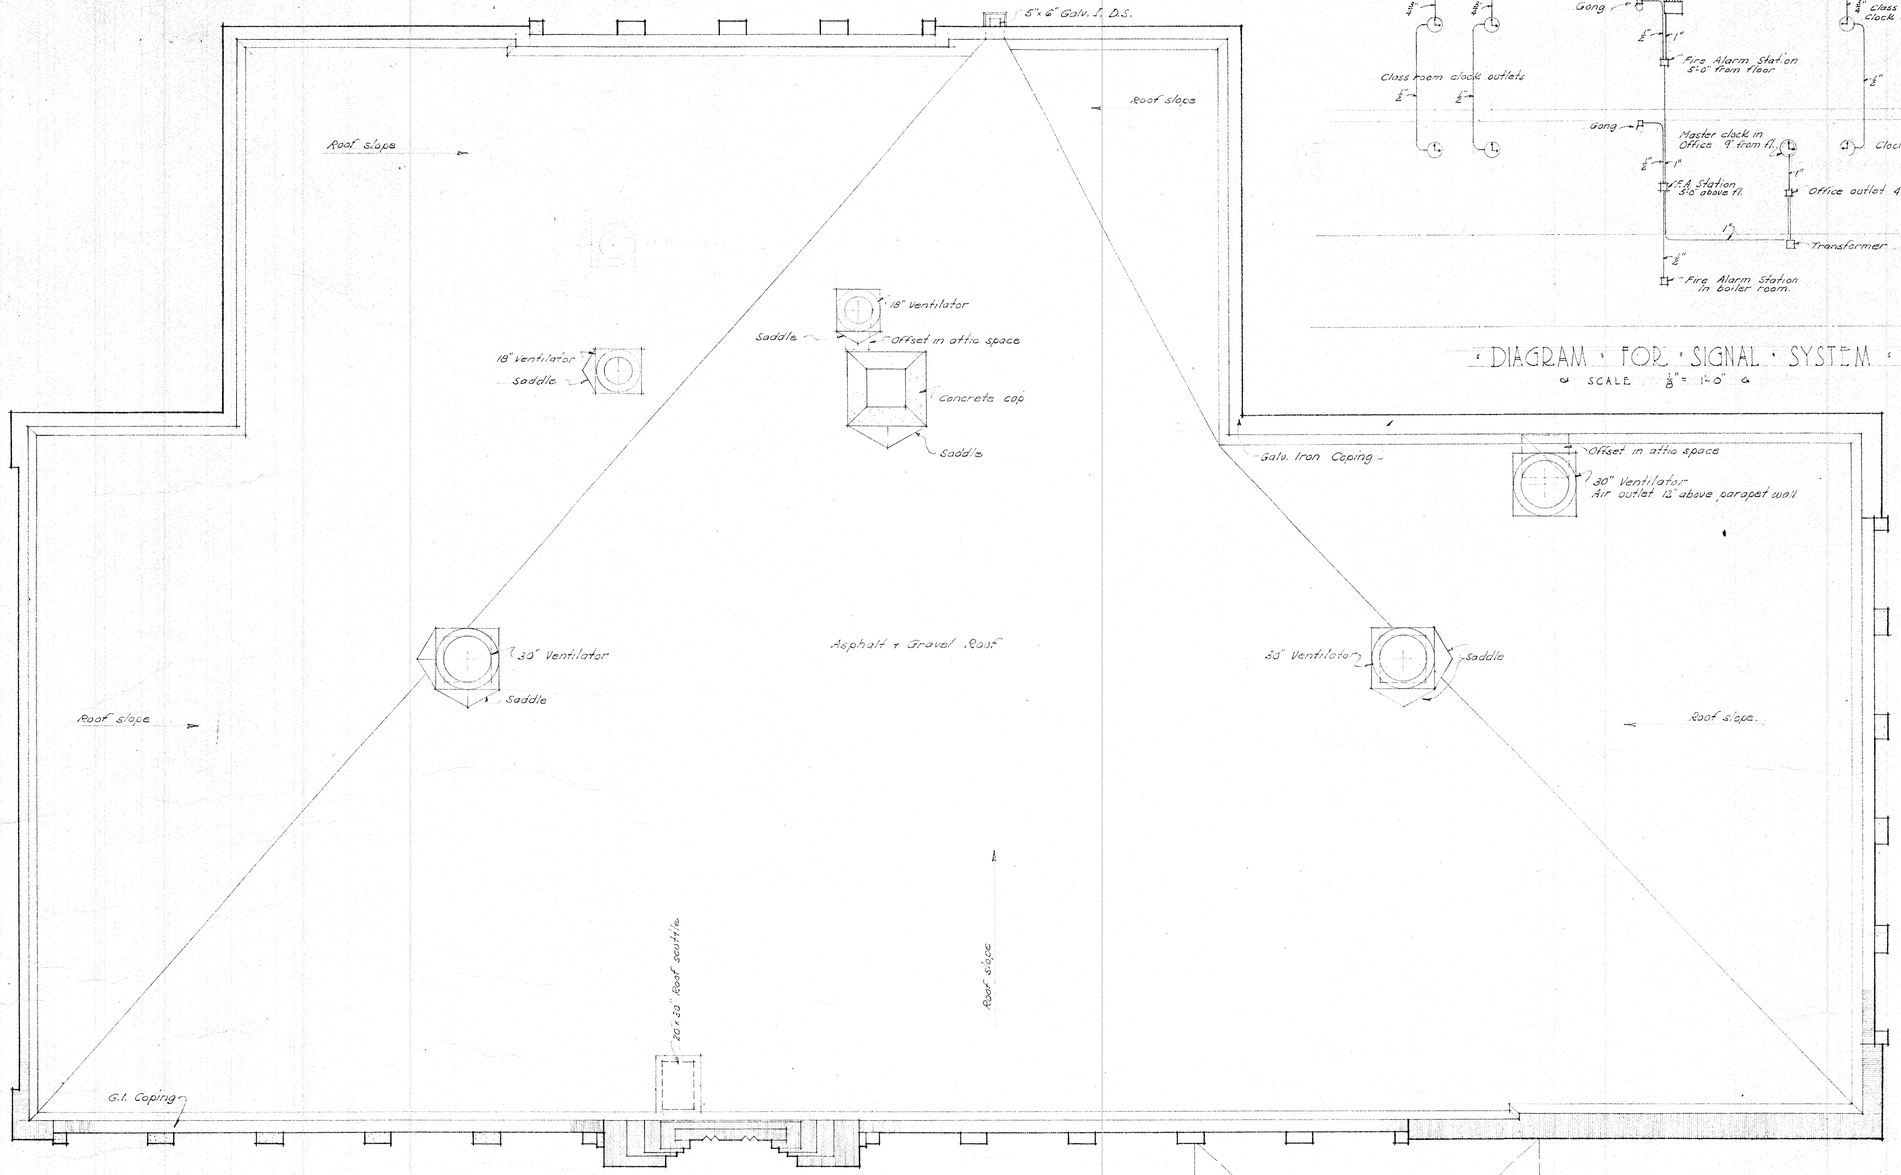

ROOF PLAN
SCALE 1/4" = 1'-0"

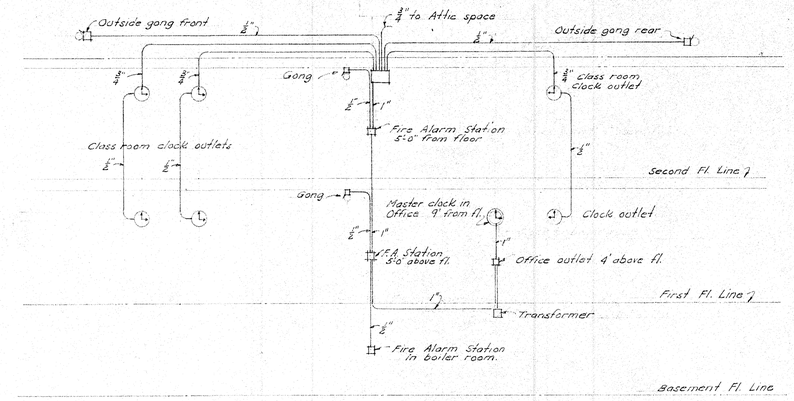

DIAGRAM FOR SIGNAL SYSTEM
SCALE 3/8" = 1'-0"

REGISTERED ARCHITECT
State of Washington

ALTERATIONS & ADDITION TO SCHOOL
SCHOOL DISTRICT Nº 213 KING COUNTY
WOODINVILLE, WASHINGTON

DATE	FRED B. STEPHEN ARCHITECT 2108 SMITH TOWER SEATTLE, WASH.	JOB No. 36-2
REVISED		SHEET No. 4
DRAWN L.E.M.		
CHECKED		WPA PROJECT Nº 1796