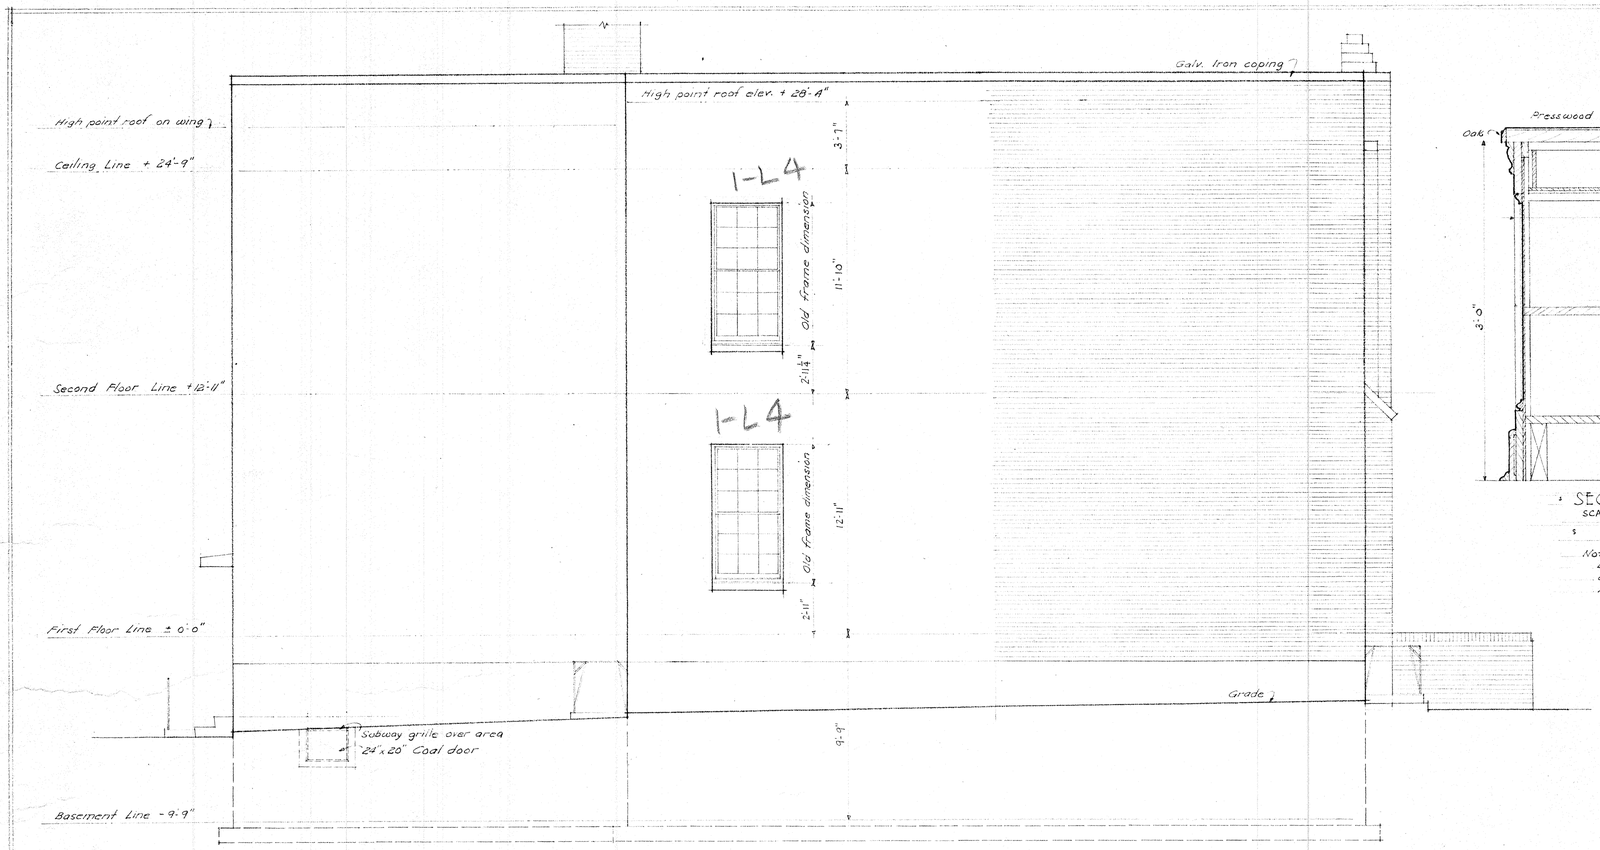

EAST ELEVATION
SCALE ¼" = 1'-0"

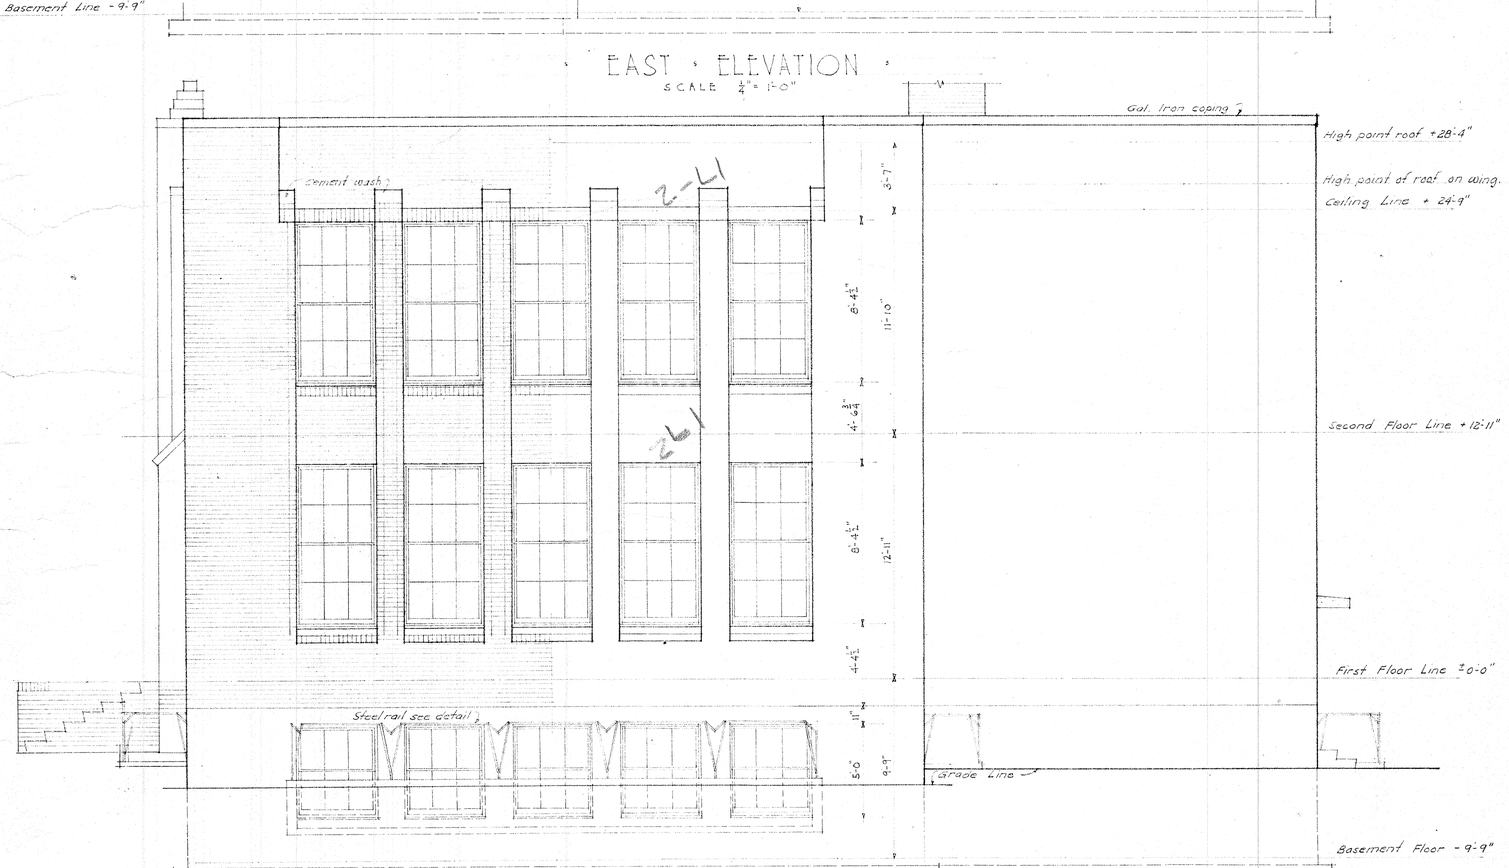

WEST ELEVATION
SCALE ¼" = 1'-0"

Notes:-
All windows above First Floor on this elevation are new "Austral" type".
Basement windows are new "double hung" type.

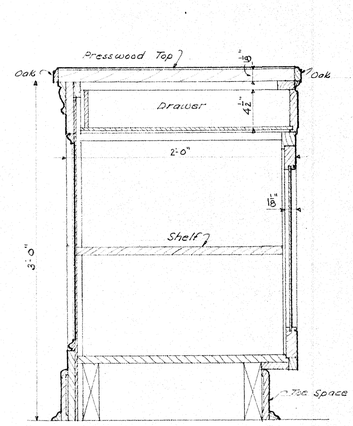

SECTION A-A
SCALE 1½" = 1'-0"

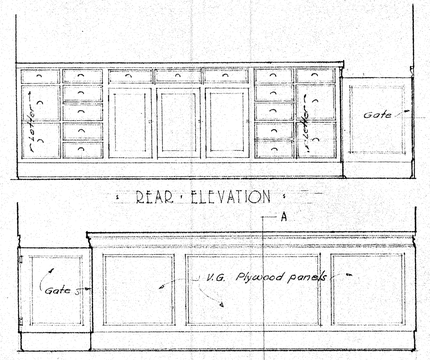

DETAILS OF COUNTER IN OFFICE

Notes:-
Letter File drawers are 11⅝" wide, 10⅝" high, clear inside measurements.
All drawers to have moulded lip edge.

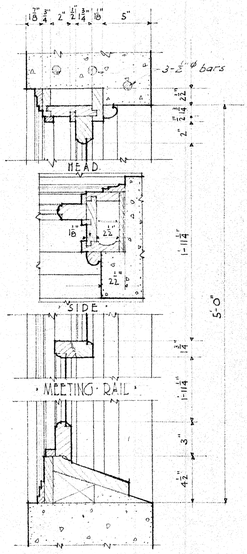

BASEMENT DOUBLE HUNG WINDOW DETAILS
SCALE 1½" = 1'-0"

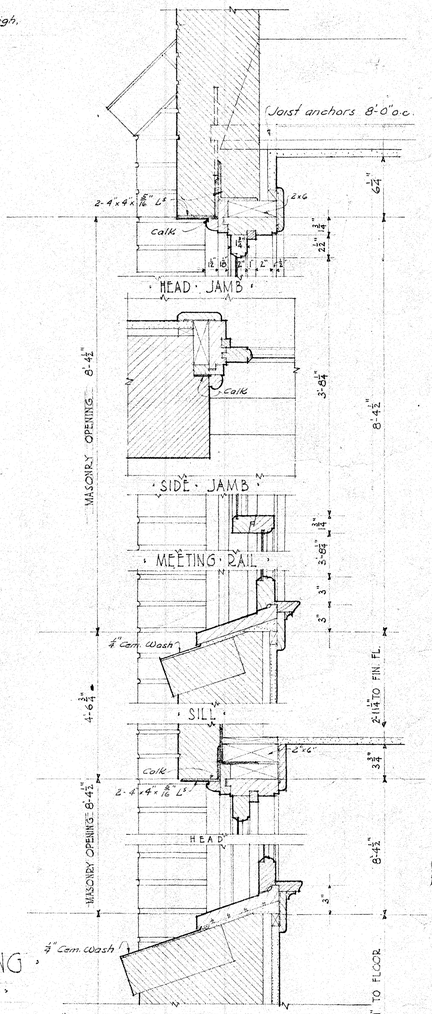

"AUSTRAL" WINDOW DETAIL
SCALE 1½" = 1'-0"

REGISTERED ARCHITECT
State of Washington

ALTERATIONS & ADDITION TO SCHOOL
SCHOOL DISTRICT N° 213 KING COUNTY
WOODINVILLE, WASHINGTON

DATE	FRED B. STEPHEN	JOB No. 36-2
REVISED	ARCHITECT	SHEET No. 7
DRAWN L.E.M.	2108 SMITH TOWER SEATTLE, WASH.	WPA PROJECT N° 1795
CHECKED		