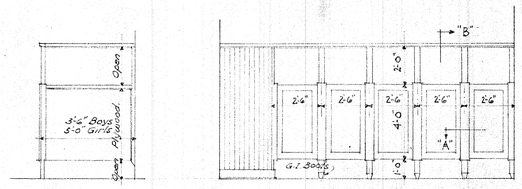

SIDE

FRONT ELEVATION

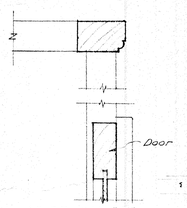

SECTION "B"

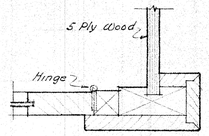

PLAN THRU "A"

TOILET DETAILS

NO DOORS ON BOYS' TOILET
SCALE 1/4" & 3/8" = 1'-0"

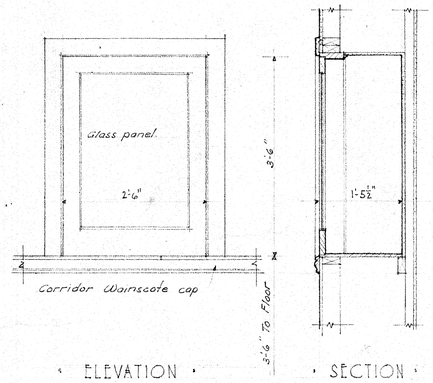

ELEVATION SECTION

DETAIL OF FIRE EXTINGUISHER & HOSE CAB

SCALE 3/8" = 1'-0"

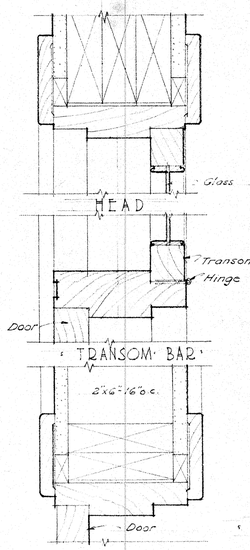

INTERIOR DOOR FRAMES

SCALE 3" = 1'-0"

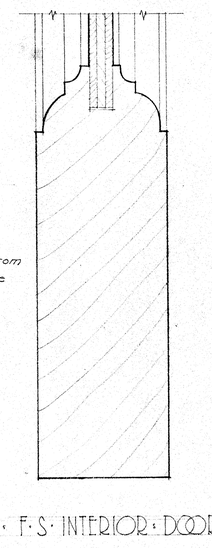

F.S. INTERIOR DOORS

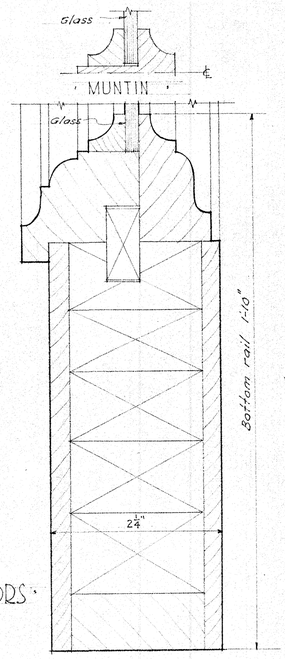

F.S. EXTERIOR DOORS

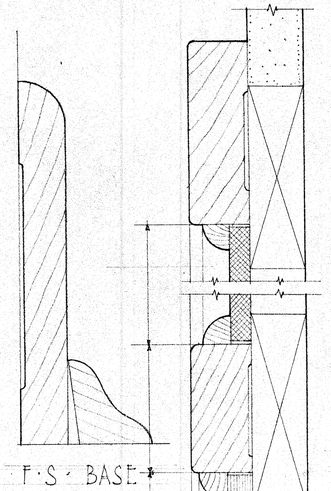

F.S. BASE

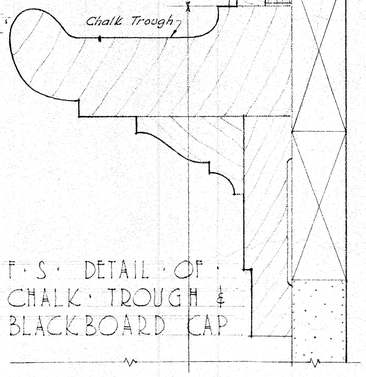

F.S. DETAIL OF CHALK TROUGH & BLACKBOARD CAP

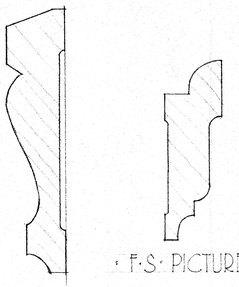

F.S. PICTURE MOLD

F.S. WAINS. CAP

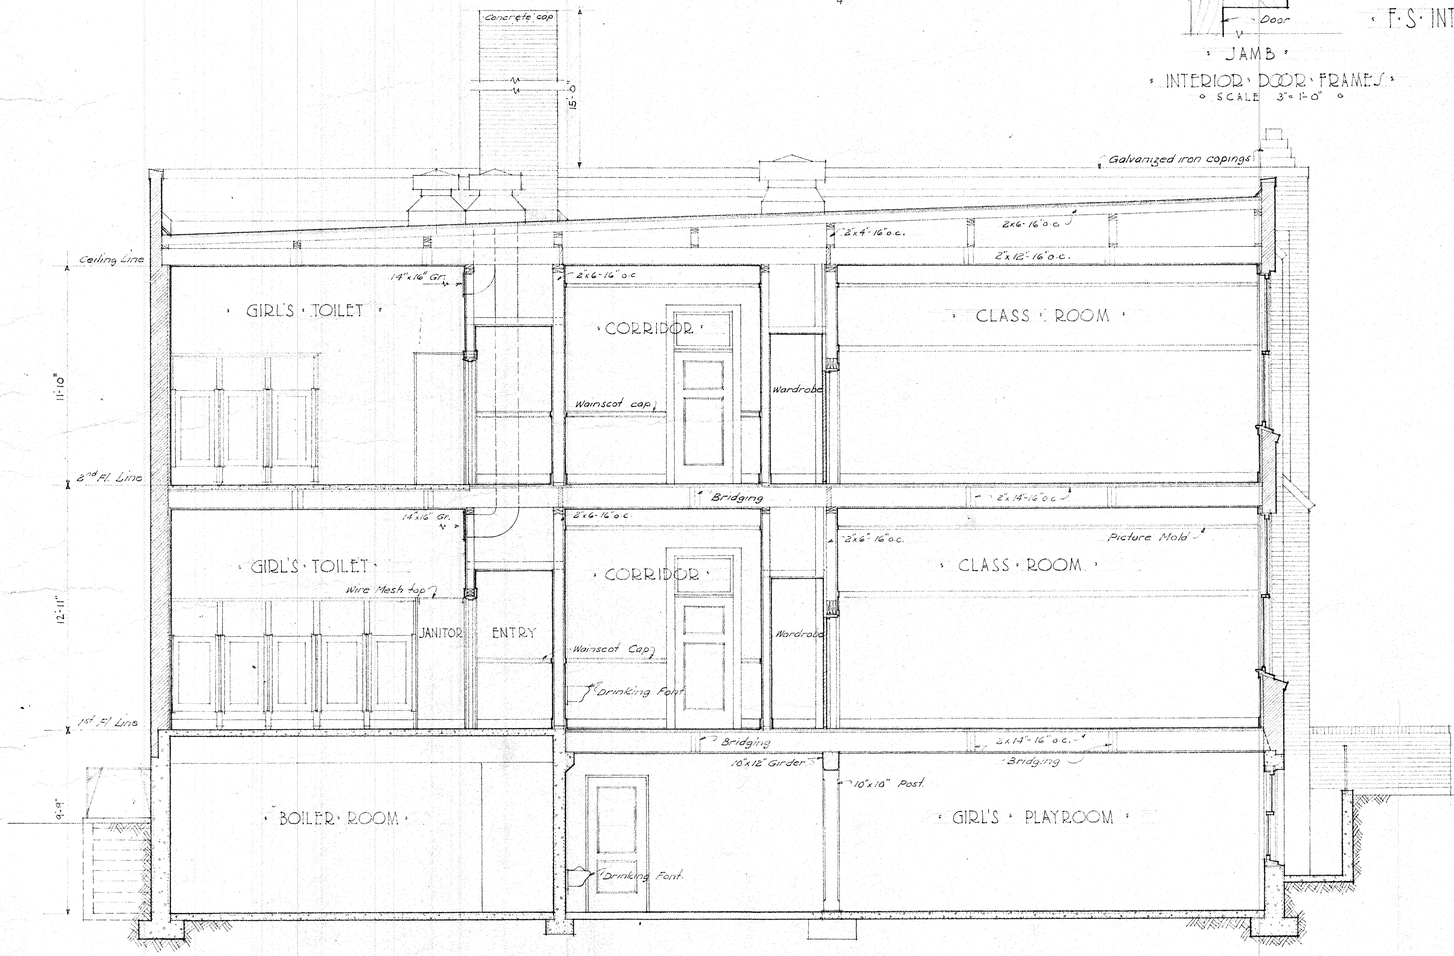

SECTION ON LINE "A-A"

SCALE 1/4" = 1'-0"

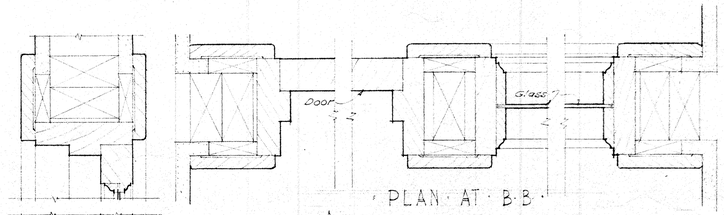

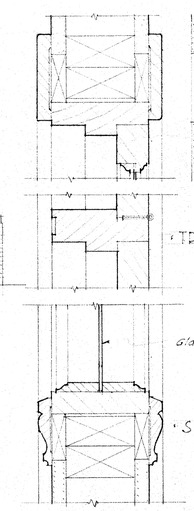

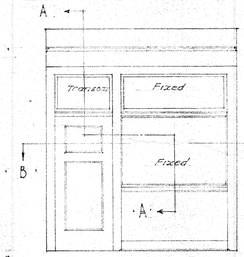

ELEVATION

SCALE 1/4"=1'-0"

DETAILS OF RELIGHTS IN END OF CORRIDOR

SCALE 3"=1'-0"

REGISTERED ARCHITECT
State of Washington

ALTERATIONS & ADDITION TO SCHOOL
SCHOOL DISTRICT Nº 213 KING COUNTY
WOODINVILLE, WASHINGTON

DATE	FRED B. STEPHEN	JOB No. 36-2
REVISED	*ARCHITECT*	SHEET No. 8
DRAWN L.E.M.	2108 SMITH TOWER SEATTLE, WASH.	W.P.A. PROJECT Nº 1796
CHECKED		