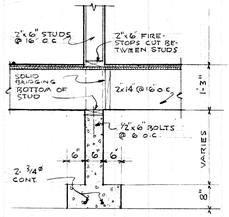

SECTION "A" SCALE 1/2" = 1'-0"

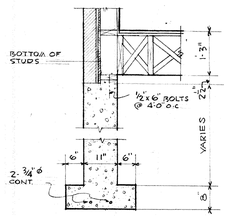

SECTION "B" SCALE 1/2" = 1'-0"

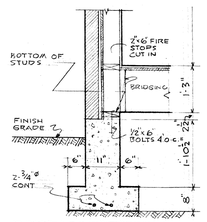

SECTION "C" SCALE 1/2" = 1'-0"

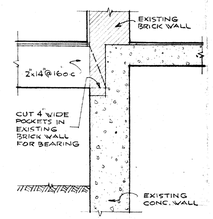

SECTION "D" SCALE 1/2" = 1'-0"

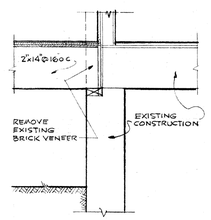

SECTION "E" SCALE 1/2" = 1'-0"

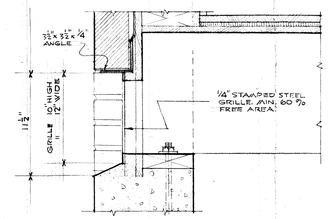

DETAIL OF FOUNDATION VENTS

VENTS IN CONCRETE WALL SIMILAR IN DETAIL. SCALE 1/2" = 1'-0"

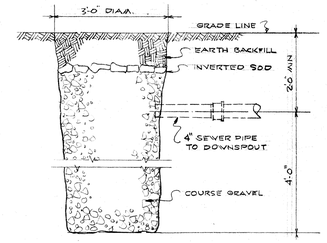

DETAIL OF DRYWELL 1/2" = 1'-0"

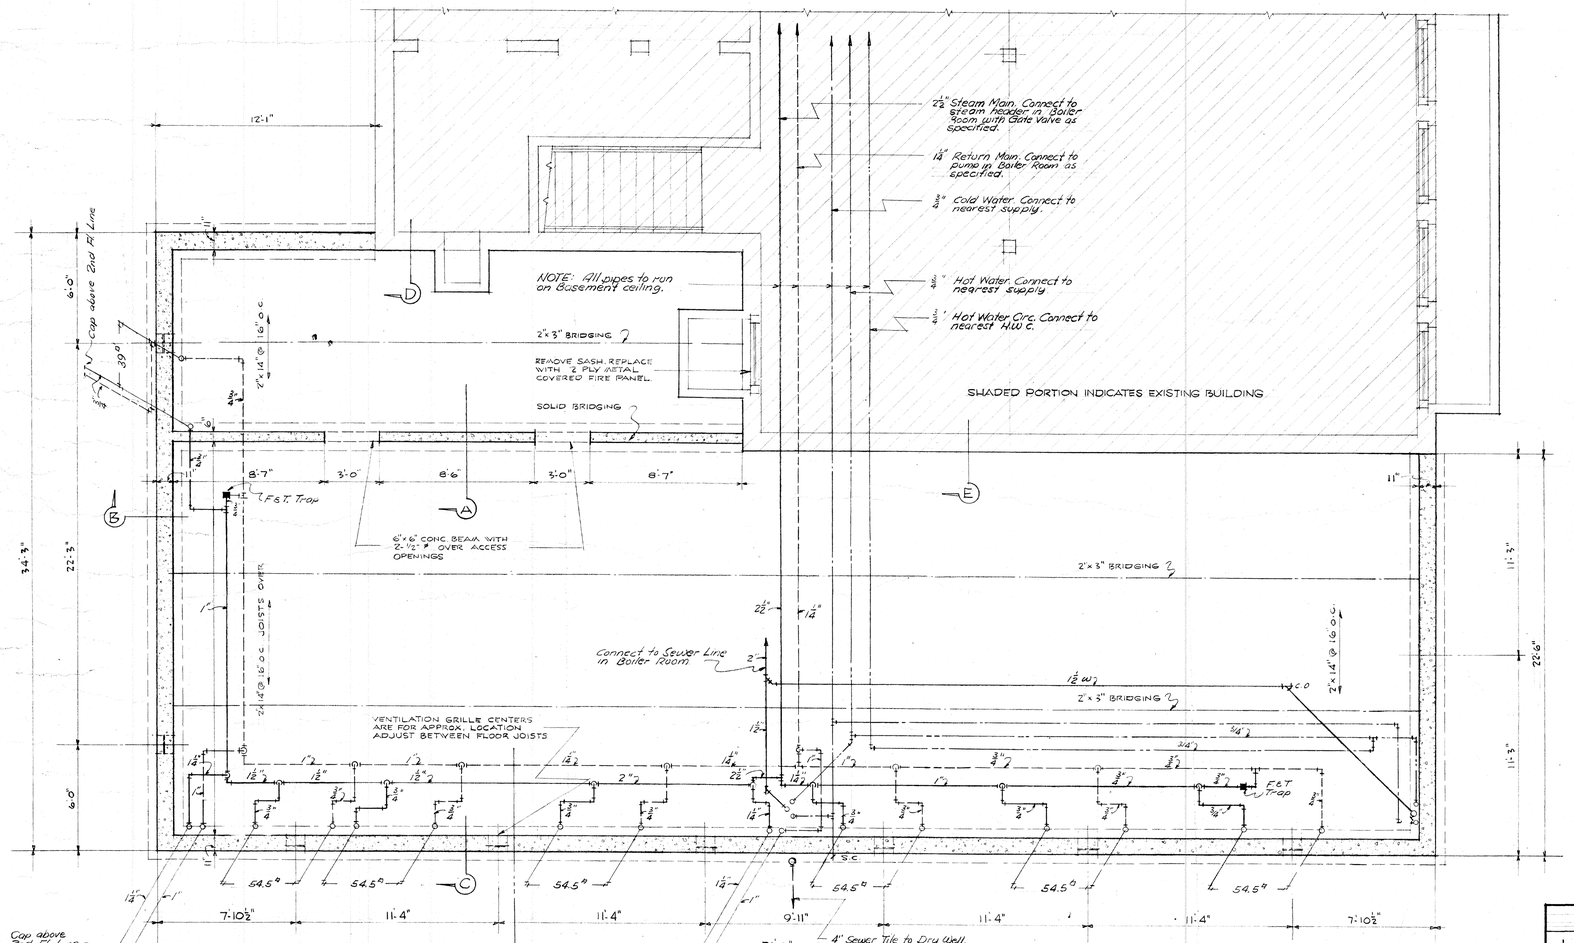

FOUNDATION PLAN SCALE 1/4" = 1'-0"

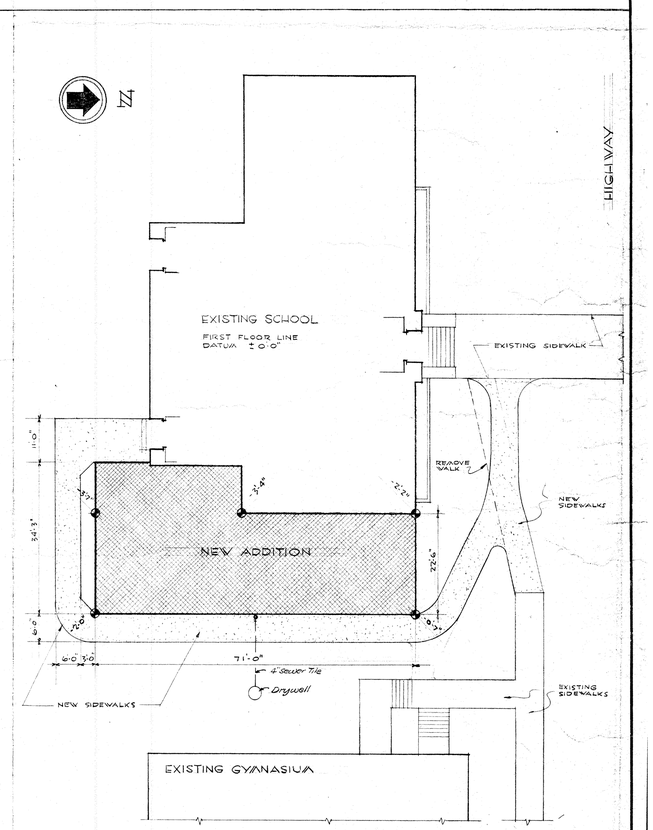

SITE PLAN SCALE 1/16" = 1'-0"

GENERAL NOTES

1. CONTRACTOR SHALL VERIFY ALL DIMENSIONS AND CONDITIONS ON THE JOB.
2. ALL STUD PARTITIONS ARE 2"x4" @ 16" O.C. UNLESS NOTED OTHERWISE.
3. ALL SIDEWALKS TO HAVE EXPANSION STRIP AT TERMINATION AT BUILDING AND AT INTERSECTION OF WALKS. INSTALL EXPANSION STRIPS MAX. 20'-0" O.C. ACROSS ALL WALKS.
4. ALL FRAMING LUMBER MIN. 1200 f
5. ALL SHIPLAP FLOOR, ROOF AND WALL SHEATHING TO BE LAID DIAGONAL.

FRED B. STEPHEN REGISTERED TO PRACTICE ARCHITECTURE 1919 — Fred B. Stephen C-42959 — STATE OF WASHINGTON — LICENSED ARCHITECT

FOUNDATION · SITE · PLANS · DETAILS

SCALE AS NOTED

ADDITION TO WOODINVILLE SCHOOL

SCHOOL DIST 213 · KING CO. WASH.

DATE JUNE 25-48	FRED B. STEPHEN ARCHITECT SMITH TOWER SEATTLE, WASH.
REVISED	
DRAWN L.E.A.	
CHECKED F.B.S.	
JOB No. 481	
SHEET No. 1	