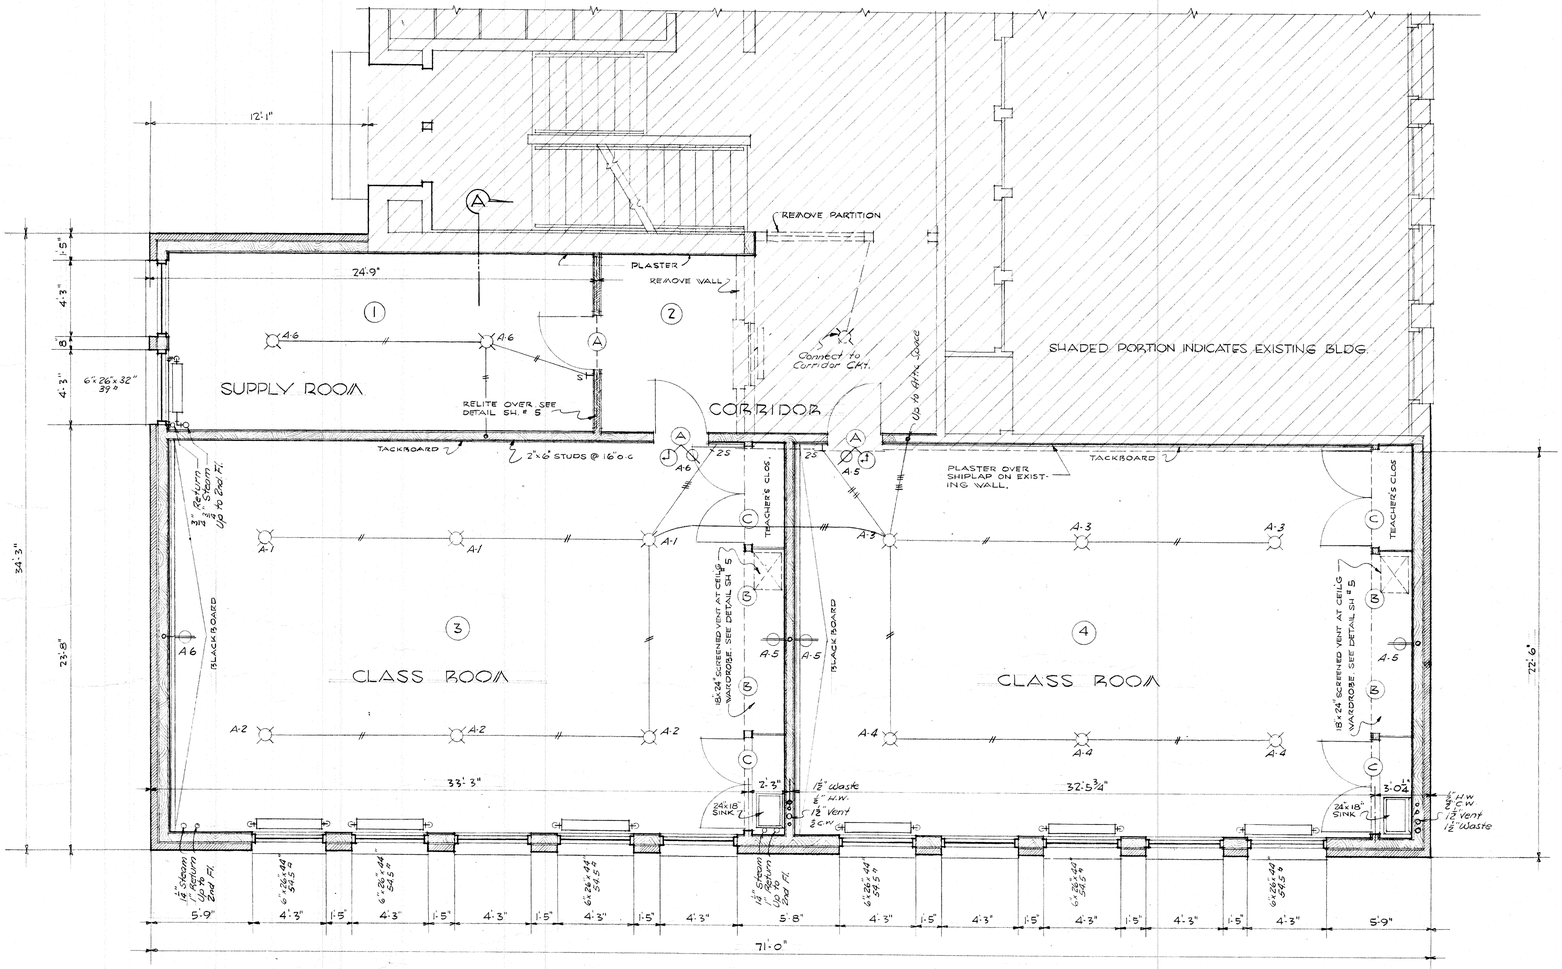

FIRST FLOOR PLAN SCALE ¼" = 1'-0"

N

ELECTRICAL SYMBOLS

- Ceiling Light Outlet
- Single Convenience Receptacle
- Double Convenience Receptacle
- S — Local Switch, single pole
- Secondary Clock outlet.

PLUMBING & HEATING LEGEND

- Steam
- Steam return
- Waste or soil
- Cold Water
- Hot Water or Hot Water Circulating
- Vent Lines
- Gate Valves
- 6"x26"x44" - 64.5# — Wall hung Copper Convector - 6" deep x 26" High x 44" Long, 54.5 Sq. ft. E.D.R. Valve & Trap.

SCHEDULE OF INTERIOR ROOM FINISH

NO.	NAME	FLOOR MATERIAL	FLOOR FINISH	BASE MATERIAL	BASE FINISH	WALLS MATERIAL	WALLS FINISH	CEILING MATERIAL	CEILING FINISH	TRIM MATERIAL	TRIM FINISH	REMARKS
1	SUPPLY ROOM	MAPLE	SPEC'D	FIR	S.V.	PLAS.	PAINT	PLAS.	PAINT	FIR	S.V.	
2	CORRIDOR	MAPLE	SPEC'D	FIR	S.V.	PLAS.	PAINT	A.T.		FIR	S.V.	K.C. WAINSCOT
3	CLASS ROOM	MAPLE	SPEC'D	FIR	S.V.	PLAS.	PAINT	PL. BD. A.T.	PRE	FIR	S.V.	"
4	CLASS ROOM	MAPLE	SPEC'D	FIR	S.V.	PLAS.	PAINT	PL. BD. A.T.	PRE	FIR	S.V.	
201	BOARD ROOM	SHIPLAP	NONE	NONE	NONE	STUDS	NONE	JOIST	NONE	NONE	NONE	
202	CORRIDOR	MAPLE	SPEC'D	FIR	S.V.	PLAS	PAINT	SHIPLAP A.T.	PRE.	FIR	S.V.	K.C. WAINSCOT
203	CLASS ROOM	SHIPLAP	NONE	NONE	NONE	STUDS	NONE	JOIST	NONE	NONE	NONE	
204	CLASS ROOM	SHIPLAP	NONE	NONE	NONE	STUDS	NONE	JOIST.	NONE.	NONE	NONE	

ABBREVIATION SCHEDULE

A.T.	ACOUSTICAL TILE	DS.	DOWNSPOUT	VAINS.	WAINSCOT
CEIL'G	CEILING	GALV. I.	GALVANIZED IRON	STD.	STANDARD
CONC.	CONCRETE	PLAS.	PLASTER	B.B.	BLACK BOARD
DET.	DETAIL	PRE	PRE FINISHED	DIM.	DIMENSION
EL.	ELEVATION	SPEC'D	SPECIFIED	PL. BD	PLASTER BOARD
K.C.	KEENES CEMENT	S.V.	STAIN & VARNISH	NO	NUMBER
F.B.	FIBRE BOARD	SH.	SHEET	BLDG	BUILDING

DOOR SCHEDULE

MARK	NUMBER	SIZE	THICKNESS	TYPE	REMARKS
A	SINGLE	3'-0"x7'-0"	1¾"	1	ONE GLASS & ONE WOOD PANEL
B	PAIR	2'-6"x6'-0"	1⅜"	2	3 WOOD PANELS. SEE WARDROBE DETAIL SH. # 5 FOR AIR SPACE CUT FROM BOTTOM RAIL
C	PAIR	2'-8⅝"x6'-0"	1⅜	2	THREE WOOD PANELS.

SCHEDULE OF DOOR TYPES

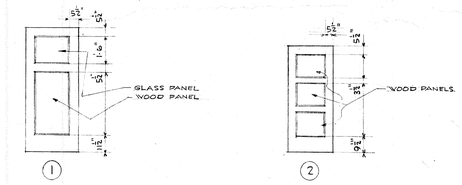

MATERIAL SCHEDULE

EARTH	WOOD
CONCRETE	FIBRE BOARD
BRICK	PLASTER
STEEL	

FRED B. STEPHEN — RENEWED TO 1949 — G-42959 — STATE OF WASHINGTON — LICENSED ARCHITECT

FIRST FLOOR PLAN • SCHEDULES
SCALE ¼" = 1'-0"

• • ADDITION TO • •
WOODINVILLE SCHOOL
SCHOOL DIST. 213 - KING CO. WASH

DATE JUNE 25-48	FRED B STEPHEN ARCHITECT SMITH TOWER SEATTLE, WASH.	JOB No. 481
REVISED		SHEET No. 2
DRAWN C.E.M.		
CHECKED F.B.S.		