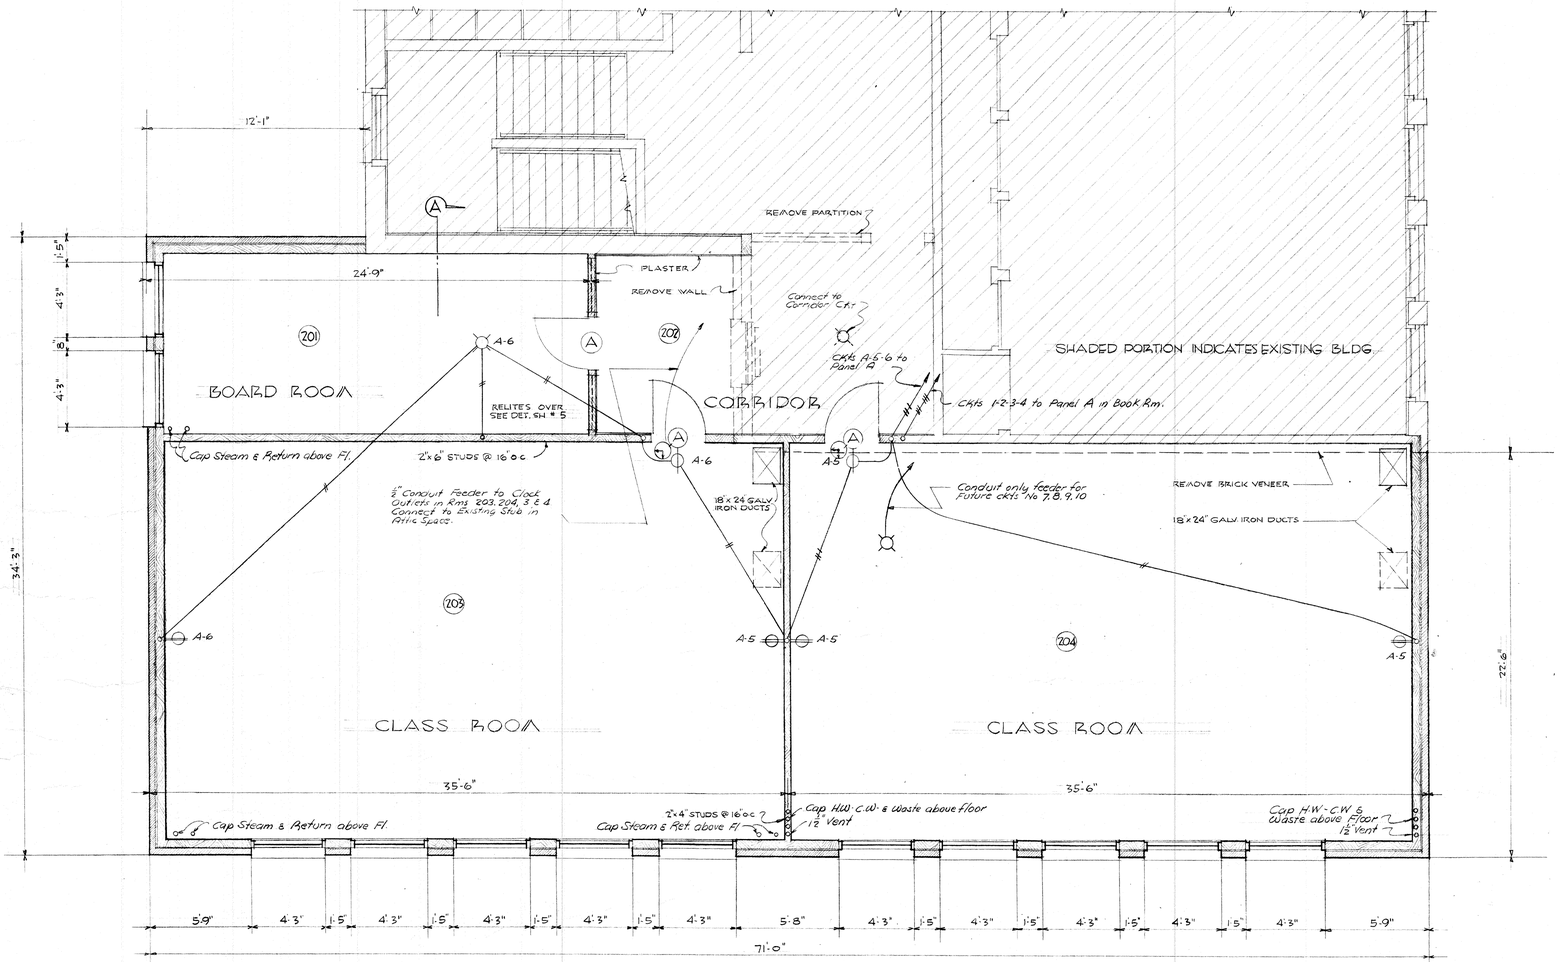

SECOND FLOOR PLAN SCALE 1/4" = 1'-0"

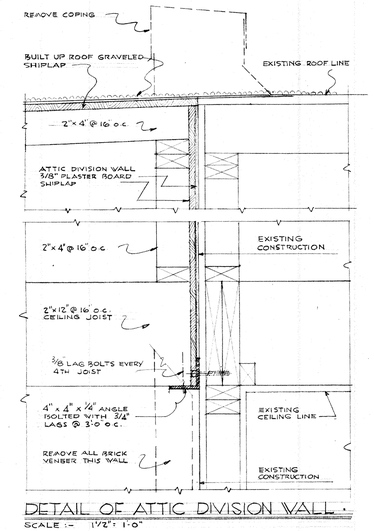

DETAIL OF ATTIC DIVISION WALL.
SCALE :- 1½" = 1'-0"

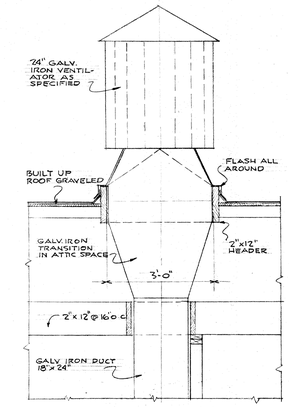

DETAIL OF ROOF VENTILATOR.
SCALE 1/2" = 1'-0"

NOTE: VERIFY DIMENSIONS WITH MANUFACTURER'S DIRECTIONS.

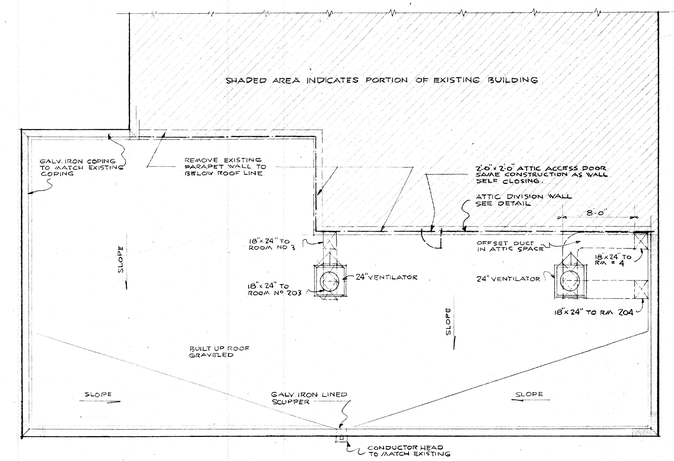

ROOF PLAN SCALE 1/8" = 1'-0"

SECOND FLOOR & ROOF PLAN
SCALE 1/4" = 1'-0"

FRED B. STEPHEN
RENEWED TO 1949
Fred B. Stephen
C-4295
STATE OF WASHINGTON
LICENSED ARCHITECT

ADDITION TO
WOODINVILLE SCHOOL
SCHOOL DIST 213 KING CO. WASH

DATE JUNE 25-48	FRED B. STEPHEN ARCHITECT SMITH TOWER SEATTLE, WASH.	JOB No. 481
REVISED		SHEET No. 3
DRAWN L.E.A.		
CHECKED F.B.S.		