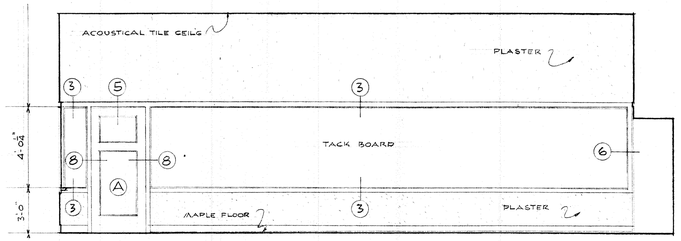

ELEVATION OF CORRIDOR SIDE

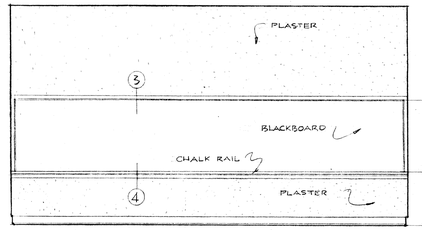

BLACKBOARD ELEVATION

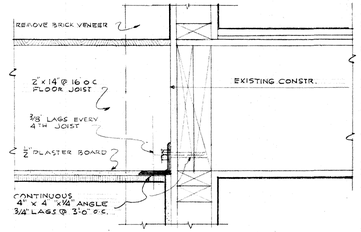

DETAIL SHOWING JOIST CONNECT'N TO EXISTING BRICK VENEER WALL

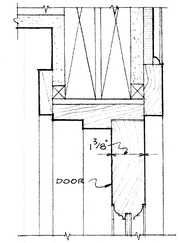

DETAIL NO 1

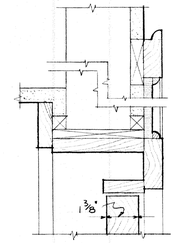

DETAIL NO 2

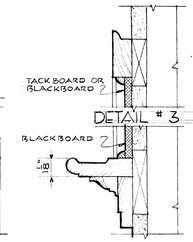

DETAIL # 3

DETAIL NO 4

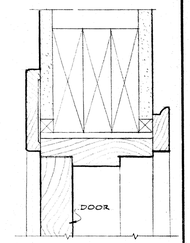

DETAIL NO 5

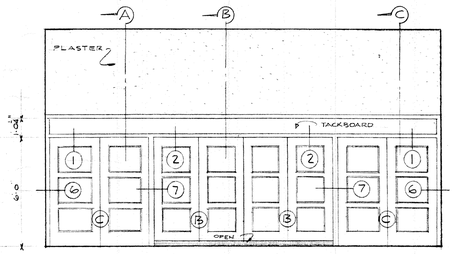

EXTERIOR ELEV. OF WARDROBE

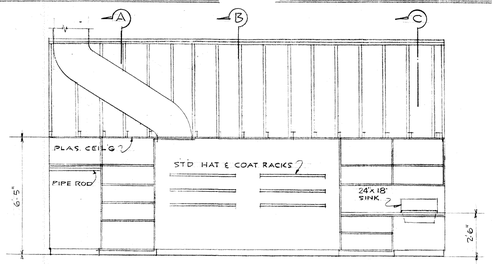

INTERIOR ELEVATION OF WARDROBE

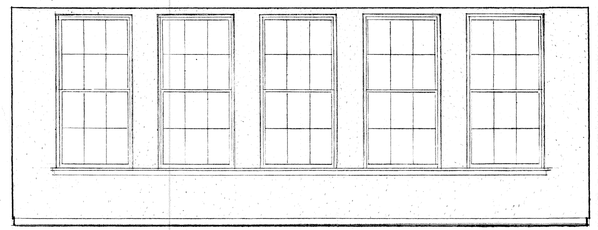

ELEVATION OF WINDOW SIDE

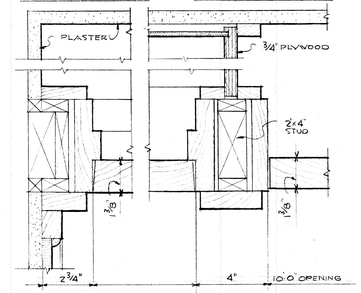

DETAIL NO 6 DETAIL NO 7

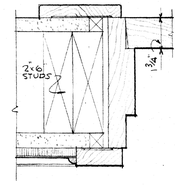

DETAIL NO 8

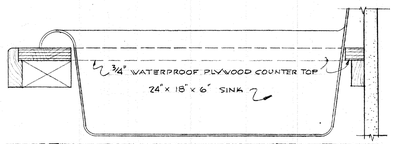

SECTION THRU SINK COUNTER TOP

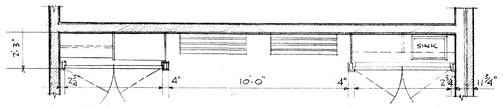

PLAN OF WARDROBE

TYPICAL ELEVATIONS AND DETAILS OF CLASS ROOMS NO 3 & 4 SCALE OF ELEVATIONS ¼" = 1'-0"

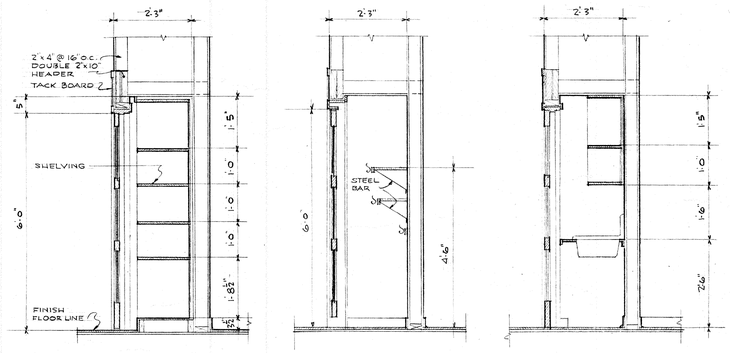

SECTION "A" SECTION "B" SECTION "C"

NOTE:- VERIFY ALL WARDROBE MILLWORK DETAILS WITH HARDWARE MANUFACTURERS DETAILS

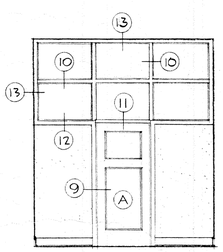

SO. CORRIDOR ELEV.

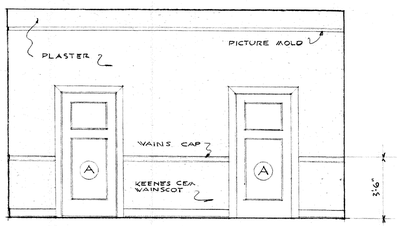

EAST ELEVATION OF CORRIDOR

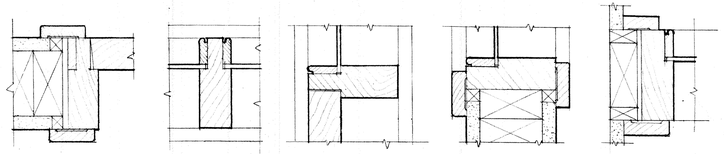

DETAIL # 9 DETAIL # 10 DETAIL NO 11 DETAIL NO 12 DETAIL # 13

DETAILS OF CORRIDORS NO 2 & 202 SCALE ¼" & 3" = 1'-0"

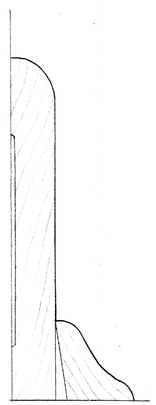

FULL SIZE BASE

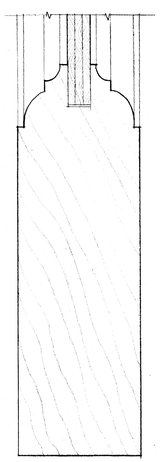

FULL SIZE INTERIOR DOORS

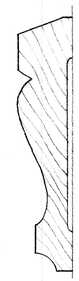

WAINS CAP

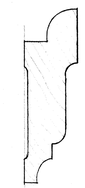

PICTURE MOLD

FRED B. STEPHEN
REGISTERED TO 1949
Fred B. Stephen
G-62959
STATE OF WASHINGTON
LICENSED ARCHITECT

INTERIOR DETAILS SCALE AS NOTED

ADDITION TO WOODINVILLE SCHOOL
SCHOOL DIST 213 · KING CO. WASH

DATE JUNE 25-48	FRED B STEPHEN ARCHITECT Smith TOWER SEATTLE, WASH.	JOB No. 481
REVISED		SHEET No. 5
DRAWN L.E.A.		
CHECKED F.B.S.		