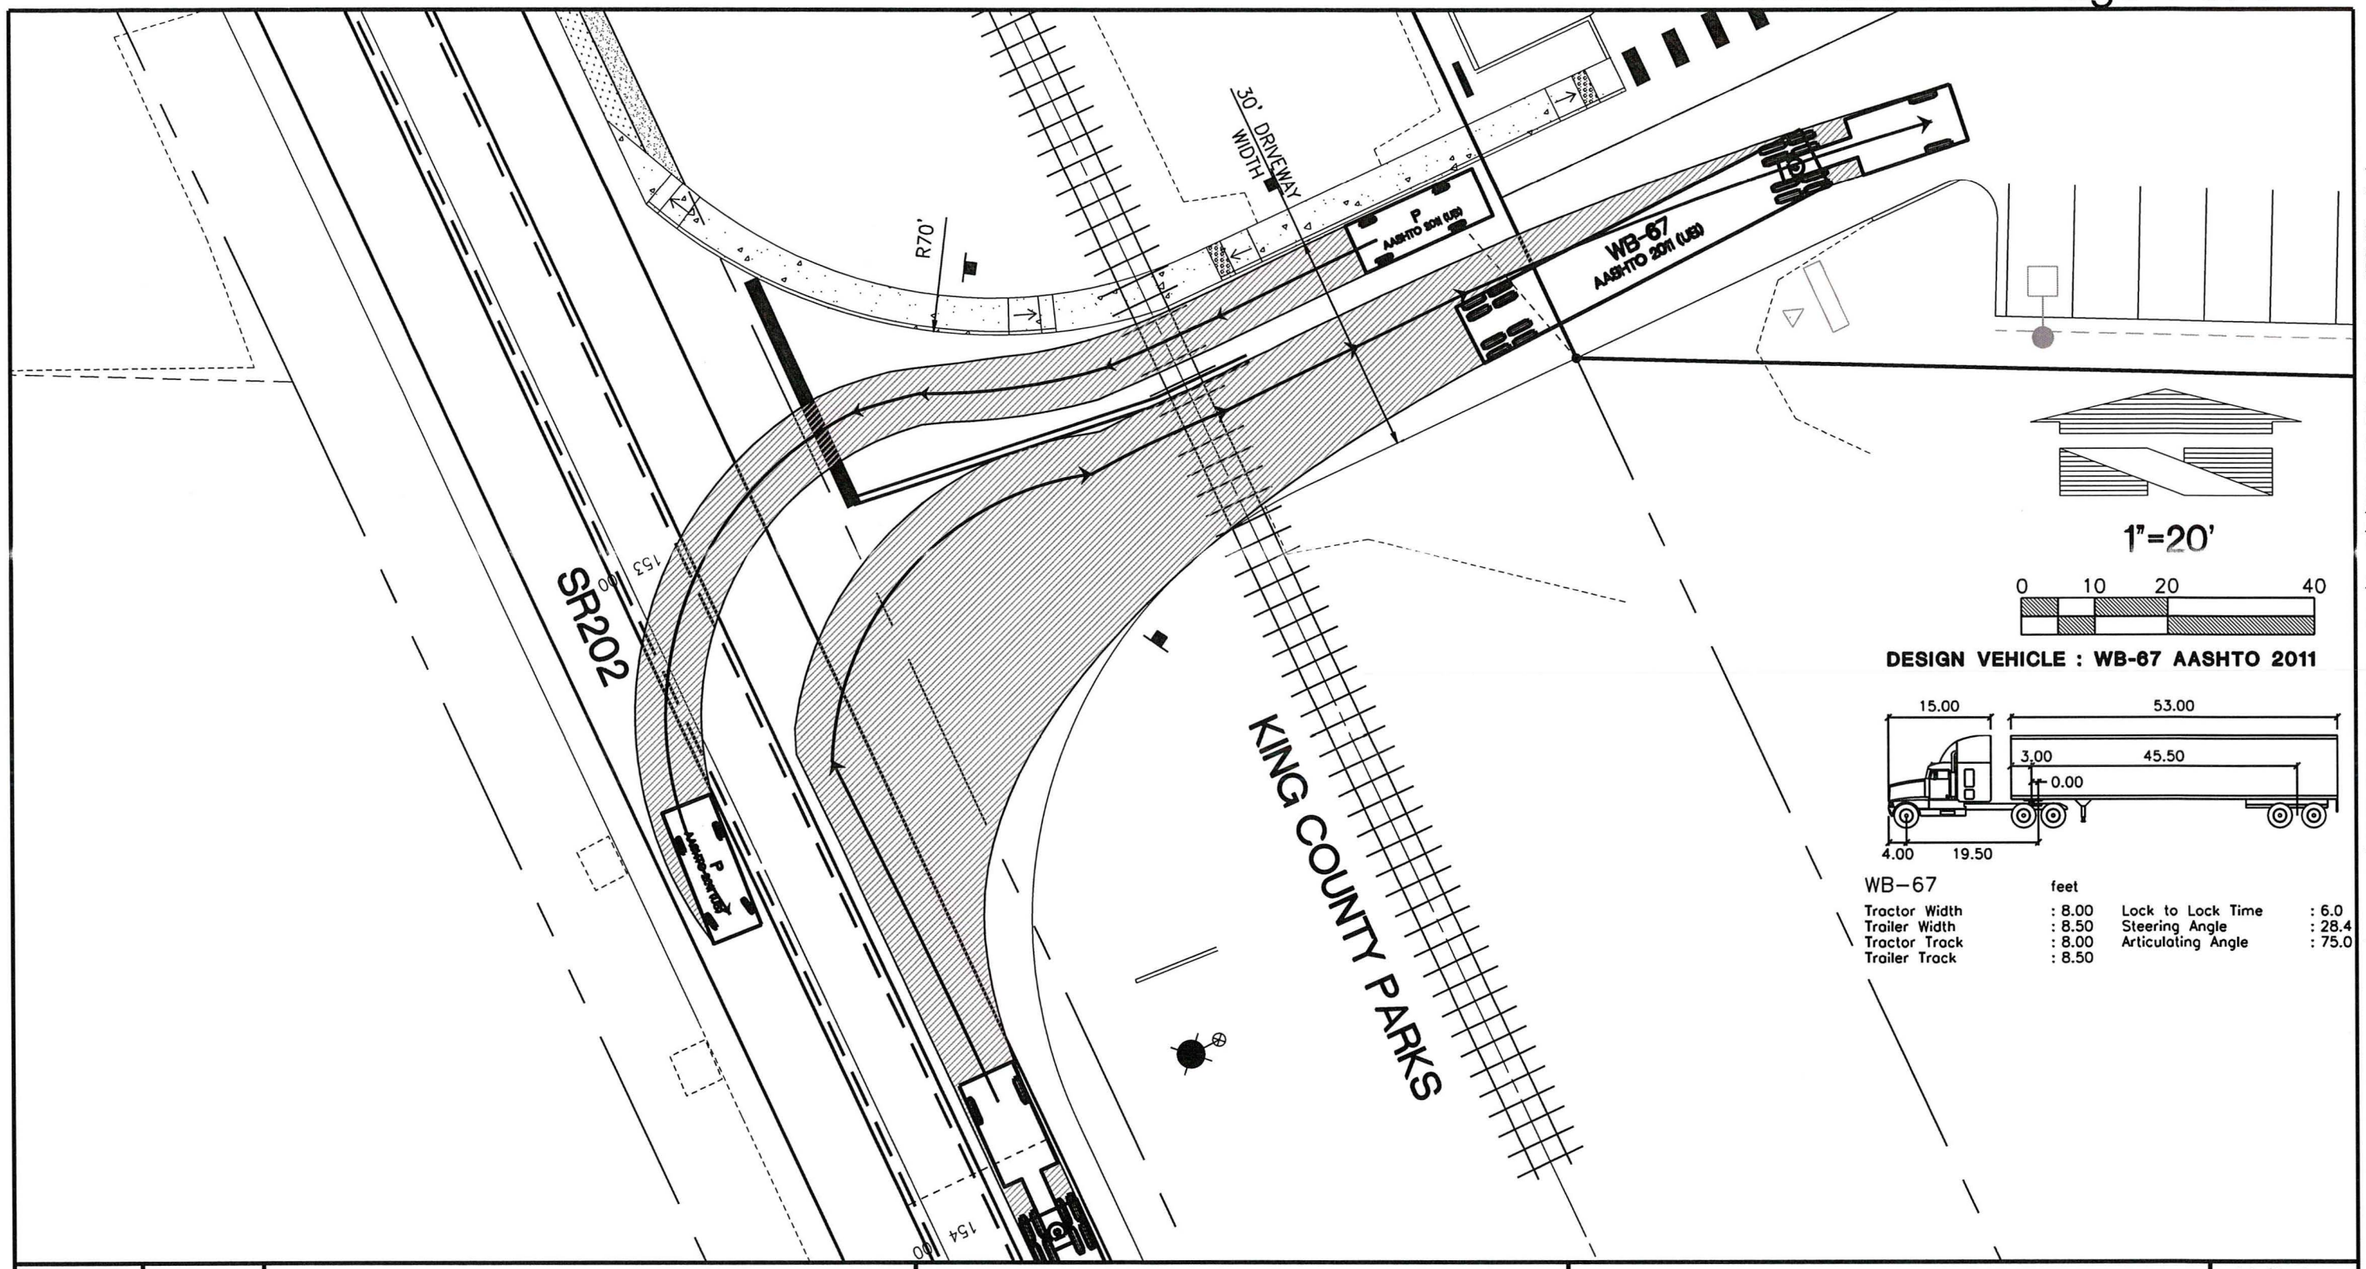

Designed CHM Drawn CHM Checked CHM Approved CHM Date 9/24/13	Scale: Horizontal 1"=20' Vertical N/A	BARGHAUSEN CONSULTING ENGINEERS, INC.	18215 72ND AVENUE SOUTH KENT, WA 98032 (425)251-6222 (425)251-8782 FAX CIVIL ENGINEERING, LAND PLANNING, SURVEYING, ENVIRONMENTAL SERVICES	For: THE RESERVE AT WOODINVILLE A PANATTONI DEVELOPMENT	Title: SOUTH DRIVEWAY VEHICLE MOVEMENT EXHIBIT

Job Number 15985

Sheet 1 of 5

File:\\Apollo-WM\Projects\15000s\15985\engineering\panatoni 15985.1\engineering\TRUCK TURN 6-2-16.dwg Date/Time:6/3/2016 1:51 PM Scale:1:1 MBOUKAL Xref: ----

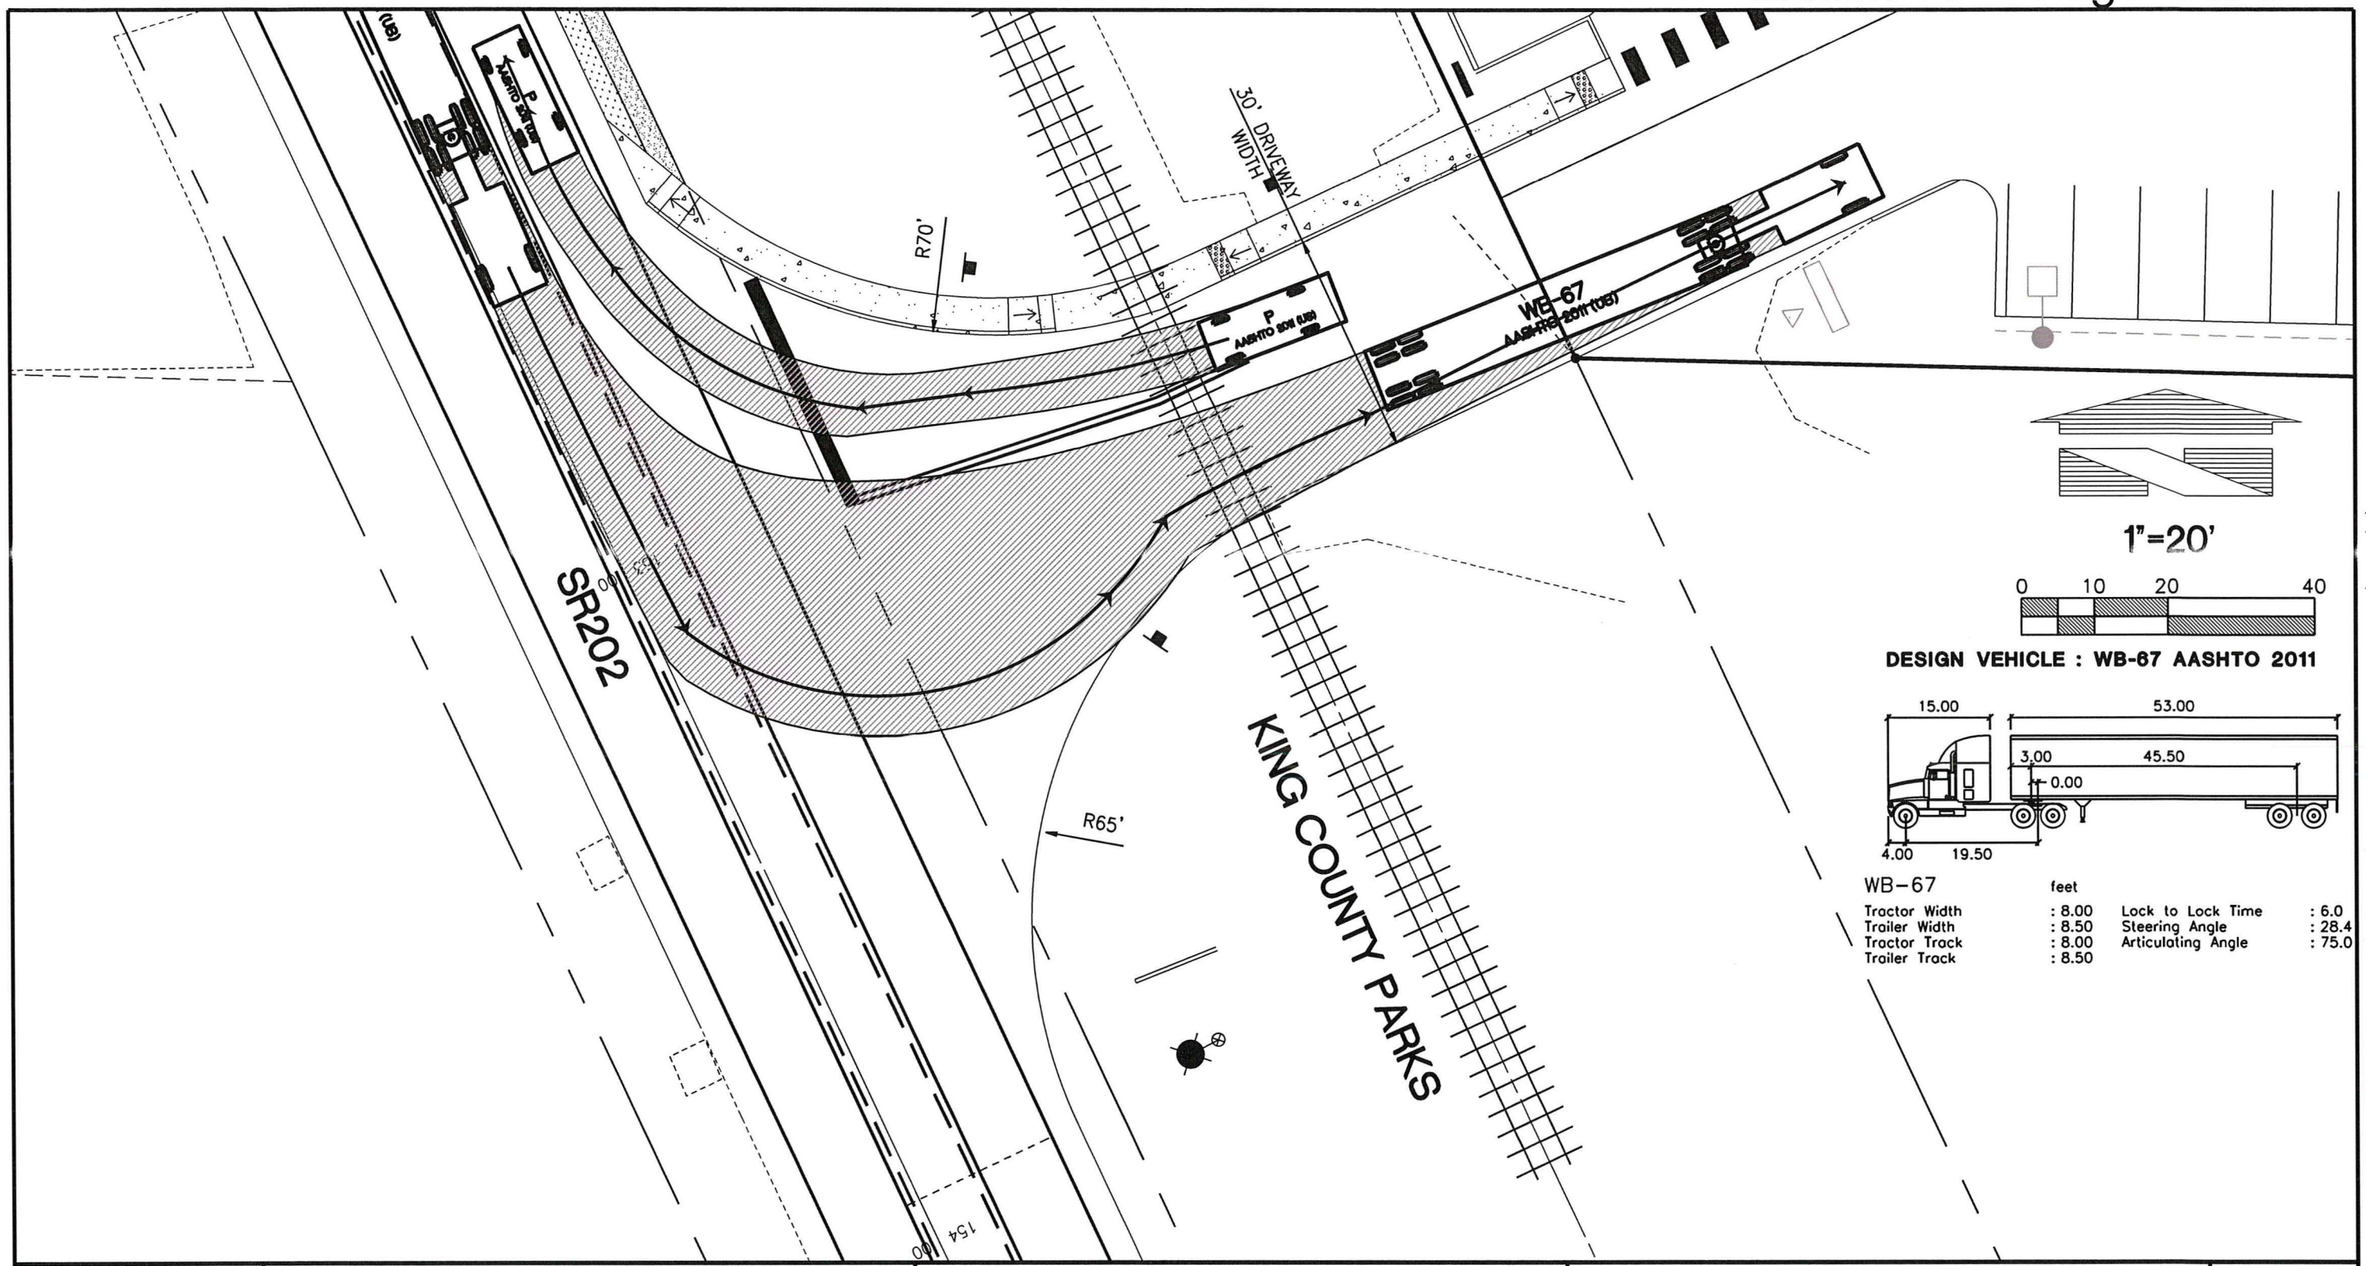

Designed CHM Drawn CHM Checked CHM Approved CHM Date 9/24/13	Scale: Horizontal 1"=20' Vertical N/A	BARGHAUSEN CONSULTING ENGINEERS, INC. 18215 72ND AVENUE SOUTH KENT, WA 98032 (425)251-6222 (425)251-8782 FAX CIVIL ENGINEERING, LAND PLANNING, SURVEYING, ENVIRONMENTAL SERVICES	For: THE RESERVE AT WOODINVILLE A PANATTONI DEVELOPMENT	Title: SOUTH DRIVEWAY VEHICLE MOVEMENT EXHIBIT	Job Number 15985 Sheet 2 of 5

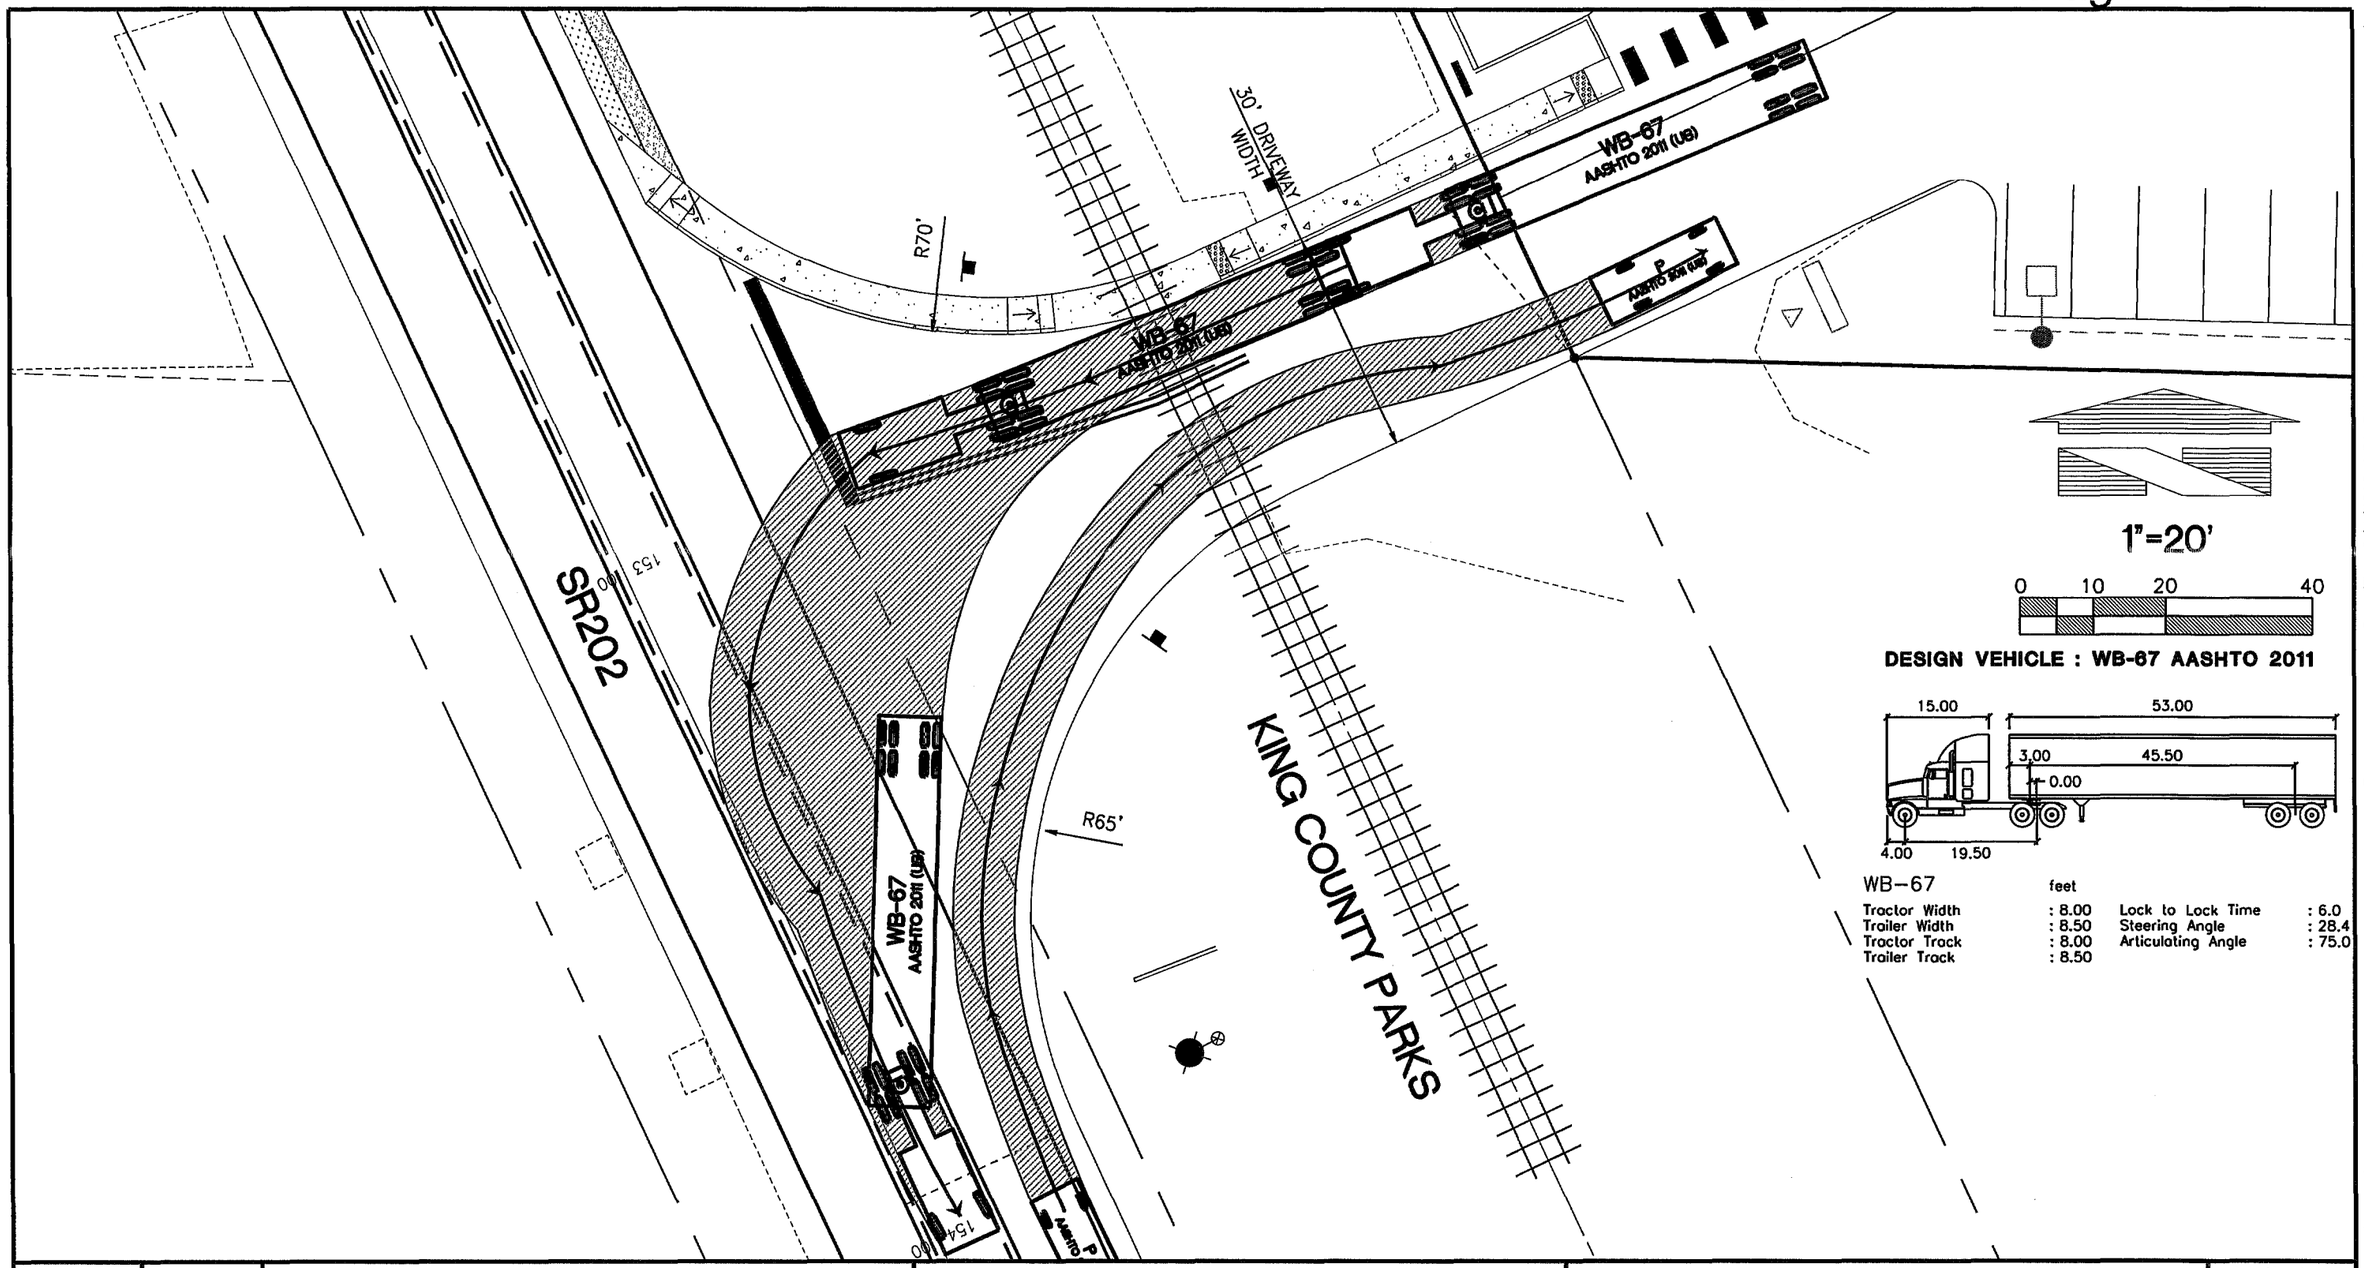

Designed CHM Drawn CHM Checked CHM Approved CHM Date 9/24/13	Scale: Horizontal 1"=20' Vertical N/A	BARGHAUSEN CONSULTING ENGINEERS, INC.	18215 72ND AVENUE SOUTH KENT, WA 98032 (425)251-6222 (425)251-8782 FAX CIVIL ENGINEERING, LAND PLANNING, SURVEYING, ENVIRONMENTAL SERVICES	For: THE RESERVE AT WOODINVILLE A PANATTONI DEVELOPMENT	Title: SOUTH DRIVEWAY VEHICLE MOVEMENT EXHIBIT	Job Number 15985 Sheet 3 of 5

File:\\Apollo-VM\Projects\15000s\15985\engineering\panatoni 15985.1\engineering\TRUCK TURN 6-2-16.dwg Date/Time:6/3/2016 1:51 PM Scale:1:1 MBOUKAL Xref: ----

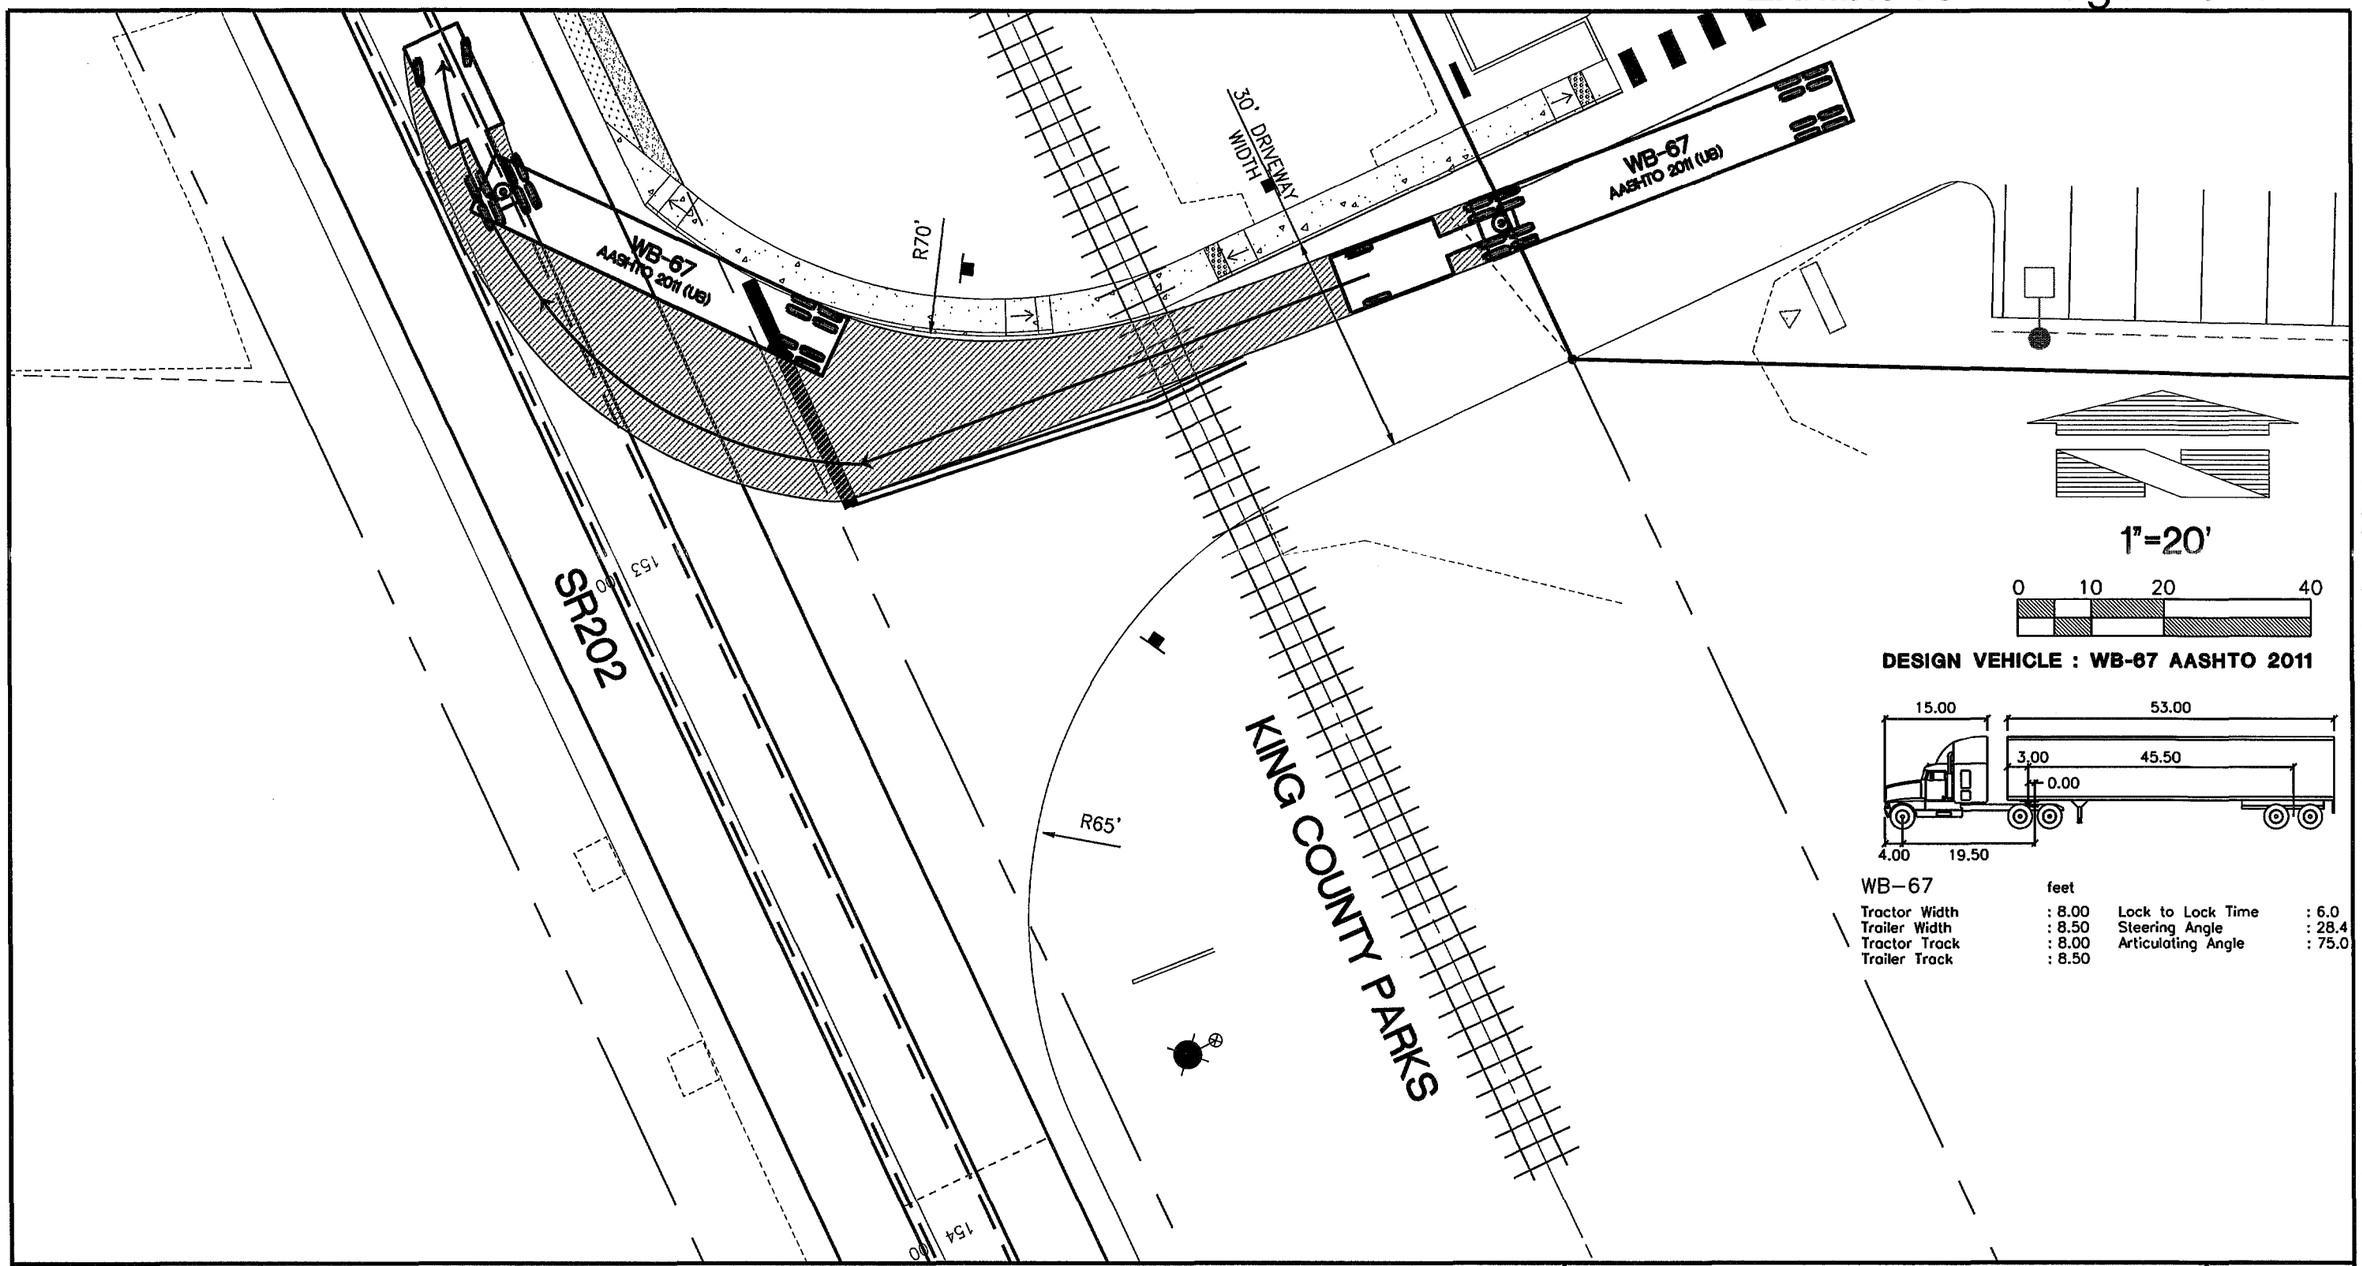

File:\\Apollo-VM\Projects\15000s\15985\engineering\panatoni 15985.1\engineering\TRUCK TURN 6-2-16.dwg Date/Time:6/3/2016 1:51 PM Scale:1:1 MBOUKAL Xref: ----

Designed CHM Drawn CHM Checked CHM Approved CHM Date 9/24/13	Scale: Horizontal 1"=20' Vertical N/A	BARGHAUSEN CONSULTING ENGINEERS, INC.	18215 72ND AVENUE SOUTH KENT, WA 98032 (425)251-6222 (425)251-8782 FAX CIVIL ENGINEERING, LAND PLANNING, SURVEYING, ENVIRONMENTAL SERVICES	For: THE RESERVE AT WOODINVILLE A PANATTONI DEVELOPMENT	Title: SOUTH DRIVEWAY VEHICLE MOVEMENT EXHIBIT	Job Number 15985 Sheet 4 of 5

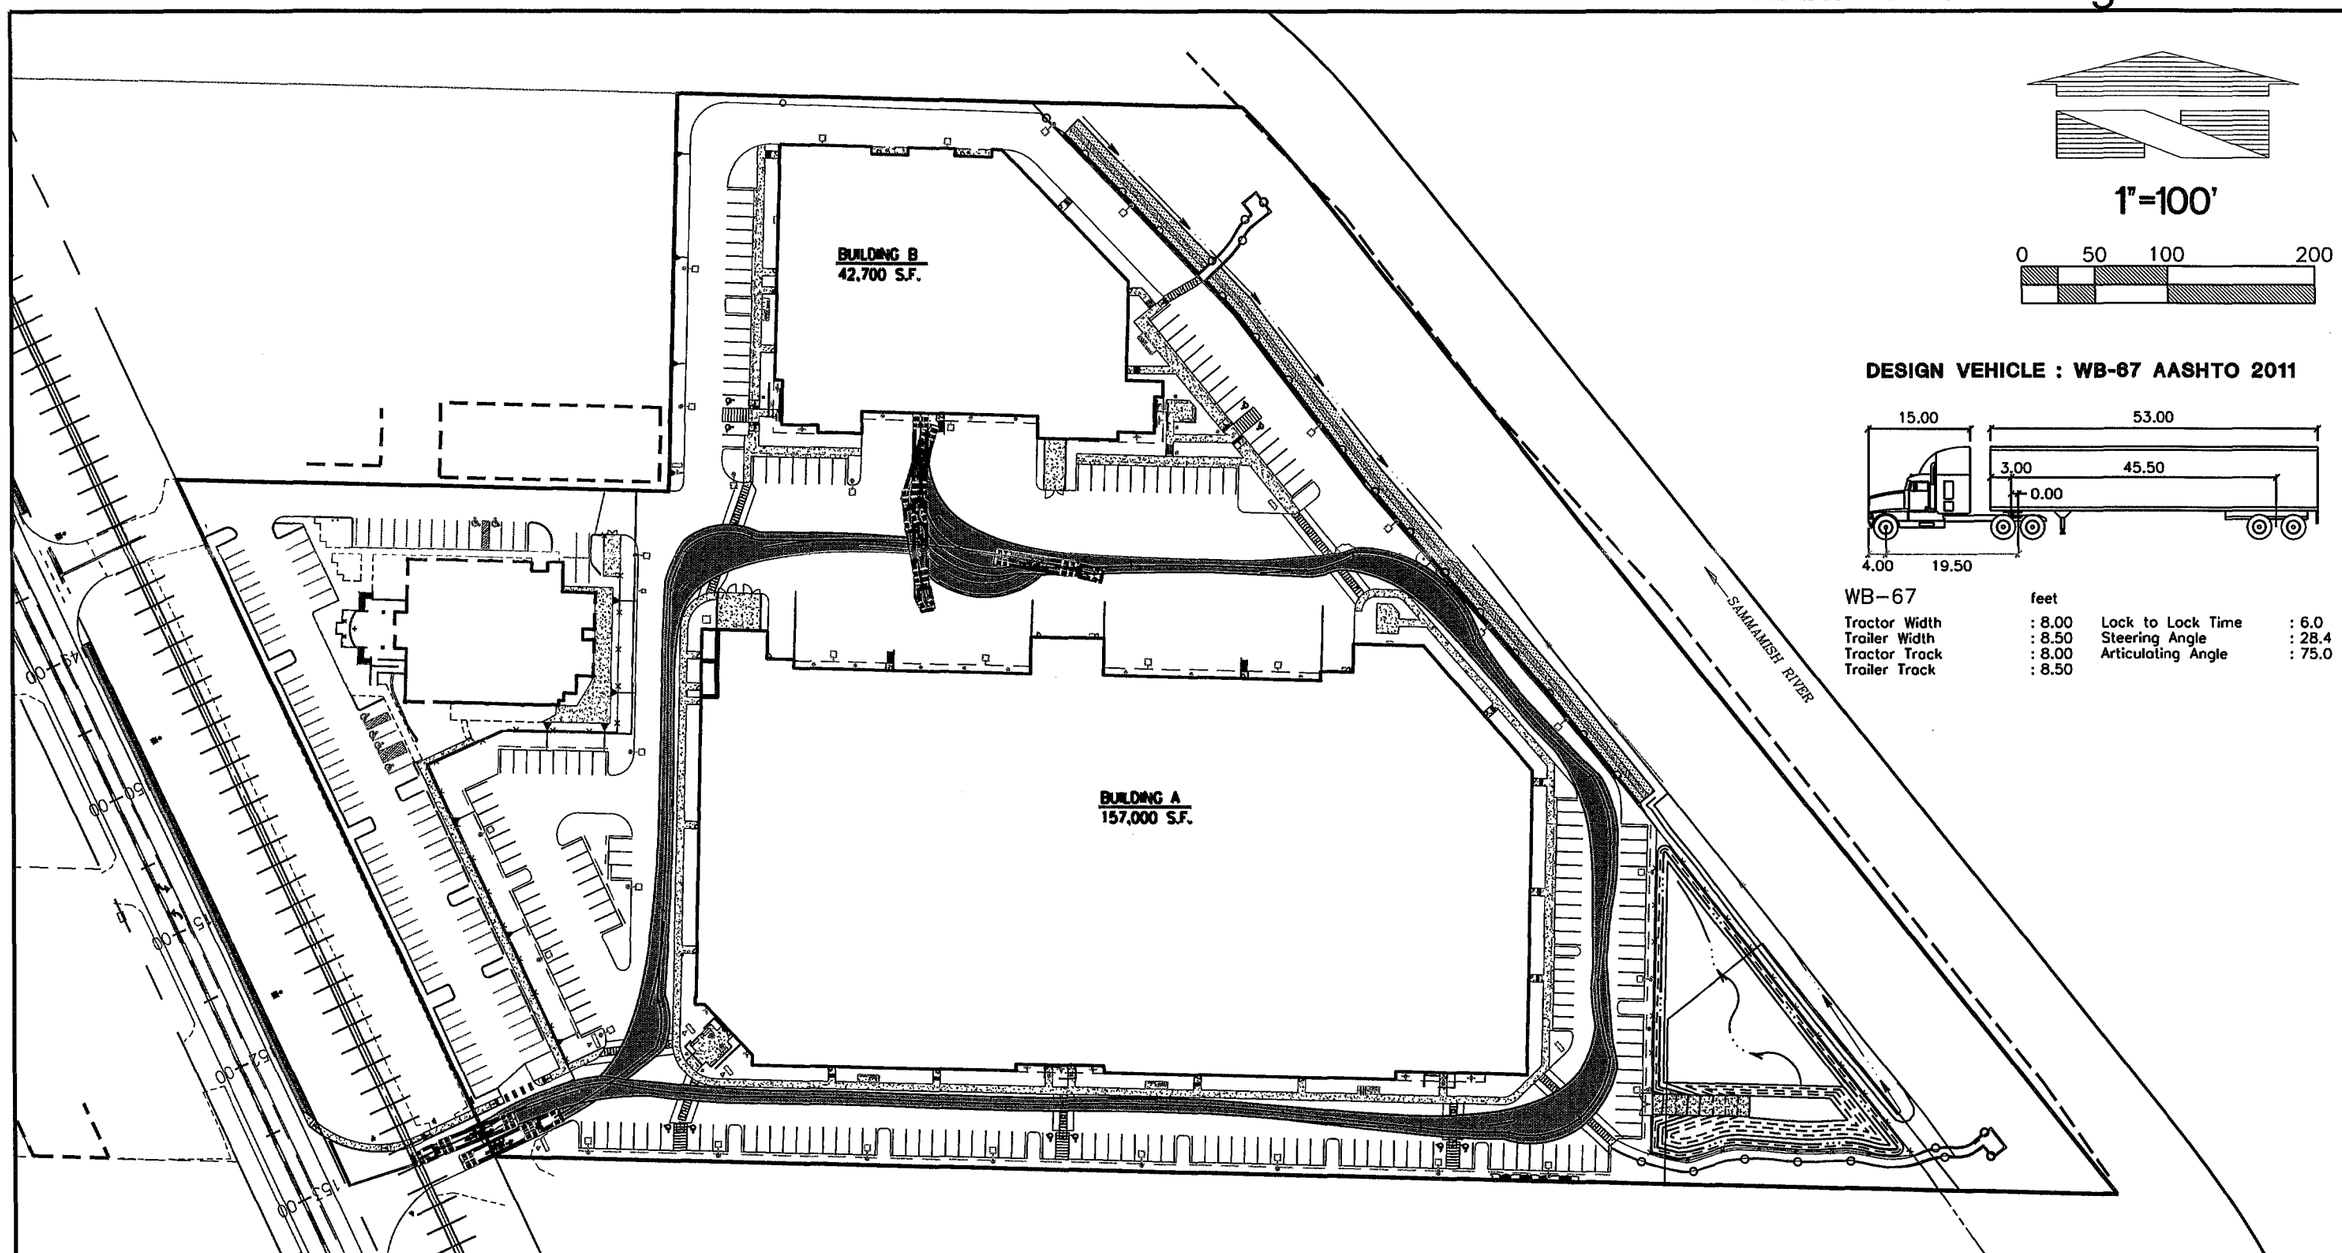

Designed CHM Drawn CHM Checked CHM Approved CHM Date 9/24/13	Scale: Horizontal 1"=20' Vertical N/A	BARGHAUSEN CONSULTING ENGINEERS, INC.	18215 72ND AVENUE SOUTH KENT, WA 98032 (425)251-6222 (425)251-8782 FAX CIVIL ENGINEERING, LAND PLANNING, SURVEYING, ENVIRONMENTAL SERVICES	For: BDRE WAREHOUSE BLDG. WOODINVILLE, WA	Title: COMPLETE SITE DRIVE VEHICLE MOVEMENT EXHIBIT

Job Number 15985

Sheet 5 of 5